2 7 01

REDUCTION AND PRINT MADE BY
HAWAII BLUEPRINT & SUPPLY, LTD.
1512 KONA STREET — 75 MAPUNAPUNA ST.
TELEPHONE 9-2038 — TELEPHONE 892 222
JAN. 1965

KALAHEO
SECTION 4 PLAT 09

LAWAI

KALAES

KOLOA

LIHUE

FOREST RESERVE

SEE INSET

(Amd.)

956

50

A

(798.4 Gross)

Kahili Farms

339.092 Ac.

Mauka Land Court App. 956

PORTION OF KOLOA (Mauka Ld. Ct. App 956) KOLOA, KAUAI.

171 OMAO

Perpetual Easement in favor McBryde Sug. Co.

PLAT 02

KAUMUALII HIGHWAY

MAUKA ROAD — To Koloa Town

SECTION 8 PLAT 01

SUBJECT TO CHANGE

WAHIAWA

KAHILI PEAK

10

KALAHEO
SECTION 4 PLAT 09

165 Ac.

FOREST RESERVE

956

(Amd.)

HAIKU ZONE 3 SECTION 4

INSET
Scale in = 600 ft

HAIKU ZONE 3 SEC. 4

Easement B-8
Makaiwa-Waiohuli Ditch

(63.399 Ac.)

Easement A-2

HAIKU ZONE 3 SEC. 4

TAXATION MAPS BUREAU
TERRITORY OF HAWAII
TAX MAP

FOURTH DIVISION		
ZONE	SEC.	PLAT
2	7	01

CONTAINING PARCELS.
SCALE: 1 in = 600 ft.

PRINTED

RECEIVED
Nov. 2 1967
State of Hawaii
LAND USE COMMISSION

2 7 01

SP67-48 KAHILI MOUNTAIN PARK

KALAHEO
SECTION 4 PLAT 09

KALALEO

LAWAI
L. C. Aw 43

LIHUE

KOLOA

RESERVE

FOREST

SEE INSET

CONSERVATION

(Amd.)

956

LAWAI-KOLOA BOUNDARY

PUU KOLO

MOOHIWAI

SECTION 5 PLAT 01

OMAO
No 4 of Part 2 Sec. 3

App.

A. F. Knudsen Trust
Bishop Trust Co. Ltd -Tr.
Eric A. Knudsen Trust
Bishop Trust Co. Ltd &
Yaldemar L. Knudsen -Trs.

(798.405 ac.)

939.092 ac.

MACADAMIA & LYCHEE ORCHARD

Koloa Sugar Co. flume

from Ditch Flume

McBryde Sugar Co. flume

Huleia Ditch

(76.487 ac)

Perpetual Easement in favor McBryde Sug. Co.
TRANSMISSION LINE 60 FT. WIDE.

ILI OF L.C.Aw. 38

Stream

Culvert

Tunnel

Tunnel

KAUMUALII HIGHWAY

CANE

LO PLAT 02

CANE

Easement B-B
Huleia-Weoweopilau Ditch

(63.399 Ac)

KAUMUALII HWY TO LIHUE

Easement A

(2.801 Ac.)

SECTION 8 PLAT 01

MALUHIA ROAD
To Koloa Town

PORTION OF KOLOA (Mauka Ld. Ct. App 956) KOLOA, KAUAI.

SUBJECT TO CHANGE

HAIKU ZONE 3 SEC. 4

WAHIAWA

1 MILE from Camp

KAHILI PEAK

KALAHEO
SECTION 4 PLAT 09

True North
1"=600'

A. F. Knudsen Trust
Bishop Trust Co. Ltd.-Tr.
Eric A. Knudsen Trust
Bishop Trust Co. Ltd &
Yaldemar L. Knudsen-Trs.

980.00 ac.

C. S. F. 1966

RESERVE

FOREST

956

(Amd.)

KALAHEO-KOLOA BOUNDARY

App.

Ld. Ct.

KOLOA

LIHUE

Portion

INSET
Scale 1in=600ft

FOREST RESERVE LINE

HAIKU ZONE 3 SEC. 4

True North
1"=600'

Dwg. No 2174
Source : Taxation Map Bureau
By P.K. & A.L. Sept. 1936.

TAXATION MAPS BUREAU
TERRITORY OF HAWAII
TAX MAP

FOURTH DIVISION		
ZONE	SEC.	PLAT
2	7	01
CONTAINING		PARCELS
SCALE : 1in.= 600ft		

PRINTED OCT. 31 1967

SP67-48 KAHILI MT. PARK, INC.

LAND USE DISTRICT BOUNDARIES

DISTRICT MAP	STATE OF HAWAII	DISTRICTS
K-3	LAND USE COMMISSION DEPT. OF PLANNING & ECONOMIC DEVELOPMENT EFFECTIVE DATE: AUG 23, 1964	U = URBAN R = RURAL A = AGRICULTURAL C = CONSERVATION

KAUMUALII HWY

7 Miles to Lihue

KNUDSEN GAP

HAUPU

FOREST RESERVE

KALAHEO

LAWAI

OMAO

WAITAH RESERVOIR

KOLOA

POIPU

MAUKA HIGHWAY ROAD

PACIFIC OCEAN

SCALE IN FEET
0 1000 2000 3000 4000 5000

KOLOA - POIPU

PLANNING AND TRAFFIC COMMISSION
COUNTY OF KAUAI
LIHUE, KAUAI, HAWAII
DECEMBER, 1960

THE PREPARATION OF THIS MAP WAS FINANCED IN PART THROUGH AN URBAN PLANNING GRANT FROM THE HOUSING AND HOME FINANCE AGENCY, UNDER THE PROVISIONS OF SECTION 701 OF THE HOUSING ACT OF 1954, AS AMENDED.

K-3

SP67-48 KAHILI MOUNTAIN PARK

MAIN BUILDING

NORTH / WEST / EAST / SOUTH — true north — 1" = 4'

DOOR SCHEDULE

DOOR NUMBER	TYPE	SIZE	THICKNESS	FRAME DETAIL	REMARKS
D-1	A	3'-0" x 7'-11"	1¾"	1/A-7	
D-2	B	7'-0" x 5'-0"		2/A-7	
D-3	B	14'-1½" x 4'-4"		2/A-7	
D-4	A	3'-0" x 7'-4"±	1¾"	1/A-7	
D-5	A	2'-6" x 6'-8"	1¾"	1/A-7	
D-6	A	2'-6" x 7'-11"	1¾"	1/A-7	
D-7	A	2'-6" x 7'-11"	1¾"	1/A-7	
D-8	A	2'-6" x 7'-11"	1¾"	1/A-7	
D-9	A	2'-6" x 7'-11"	1¾"	1/A-7	

ROOM FINISH SCHEDULE

ROOM NUMBER	ROOM NAME	FLOOR: CONCRETE	BASE: CONC. CURB	BASE: NO BASE	WALLS: INTERIOR T&G	WALLS: CONCRETE/BLK.	WALLS: CONC. BLK.	CEILING: INTERIOR T&G EXPOSED	REMARKS
1	LANAI	•		•		•		•	
2	OFFICE	•		•	•	•		•	
3	STORAGE	•		•	•	•		•	
4	LOUNGE	•		•		•		•	
5	SNACK BAR	•		•	•	•		•	
6	KITCHEN	•		•	•	•	•	•	
7	STORAGE	•		•	•	•		•	
8	WOMEN'S DRESSING	•		•	•	•		•	
9	WOMEN	•		•		•		•	
10	MEN	•		•		•		•	
11	MEN'S DRESSING	•		•	•	•		•	

DOOR TYPES
NOT TO SCALE

FIXED WOOD LOUVERS @ DOORS D-6, 7, & 8

EXT. FACE - 1/8 R.W. T&G RESAWN ON 1 & 4 FRAMES
INT. FACE - ¼" PLYWOOD

ROLL-UP GRILLE

ROOF LINE

STORAGE RM. # 7 — TRAVEL BOX — D-5 — LAV. — REFRIG. — HOSE BIBB — T DROP

WOMEN'S DRESSING RM. # 8 — SHOWER — DRESS STORAGE — WOMEN RM. # 9 — WC — EX. FAU — EX. SKYLT — EX. FLR. OVER

MEN'S DRESSING RM. # 11 — MEN RM. # 10 — WC — URN — EX. FLR. OVER

KITCHEN RM. # 6 — 8'x19½" — DRAIN — SINKS — 18" CONC. SLAB — GRIDDLE w/ OVEN — N. TABLE MIXER & MAKE-UP — SOLO TABLE — FRYER — HOOD ABOVE

SNACK BAR RM. # 5 — 15'x19½" — DRAFT BEER — ICE CREAM MACH. — BAR

CONC. RUBBLE WALL — GAS W.H. ABOVE — 7'-7" — 16'-8"

LANAI RM. # 1 — 10'-8" — 11'-4" — 4'-0" — 3'-0" — 10'-0" — 3'-0"

LOW WALL — LOW WALL

LOUNGE RM. # 4 — PIT — FIRE BRICK — WOOD POLE RAIL — 10'-0" WIDE SCORING LINES IN CONC. — TYP. 10" ⌀ POLE ON 1'-2" SQ. PLINTH

CONC. RUBBLE WALL — SHELVES — HOSE BIBB — STORAGE RM. # 3 — 10½'x12½" — OFFICE RM. # 2 — 10½'x12½" — WOOD CNTR. — 18'-2"

45'x84' = 40324 in. Roof — ROOF LINE ABOVE

NOTE:
ALL GAS LIGHTING FIXTURES @ 7'-0"

10' — 6 BAYS @ 12'-0" = 72'-0"

PROJECT:

CAMP DEVELOPMENT
FOR MESSRS.
VALDEMAR & ERIC
KNUDSEN
KAHILI MOUNTAIN PARK
KOLOA, KAUAI HAWAII

THOMAS WELLS AIA ARCHITECT
320 WARD AVENUE • HONOLULU, HAWAII

THOMAS O. WELLS — REGISTERED PROFESSIONAL ARCHITECT — No. 1103 — HAWAII, U.S.A.

This work was prepared by me or under my supervision
Construction of this project will be under my supervision.

TITLE OF SHEET:
FLOOR PLAN
ROOM FINISH SCHED.

PROJECT NO.	DRAWING NUMBER
6512	A-2
DATE: 12/5/66	OF SHEETS

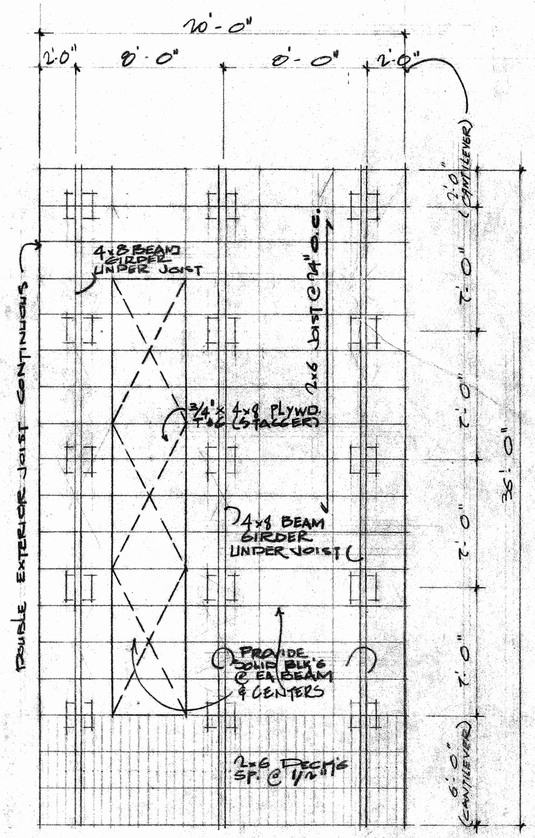

FOUNDATION PLAN 1/4"

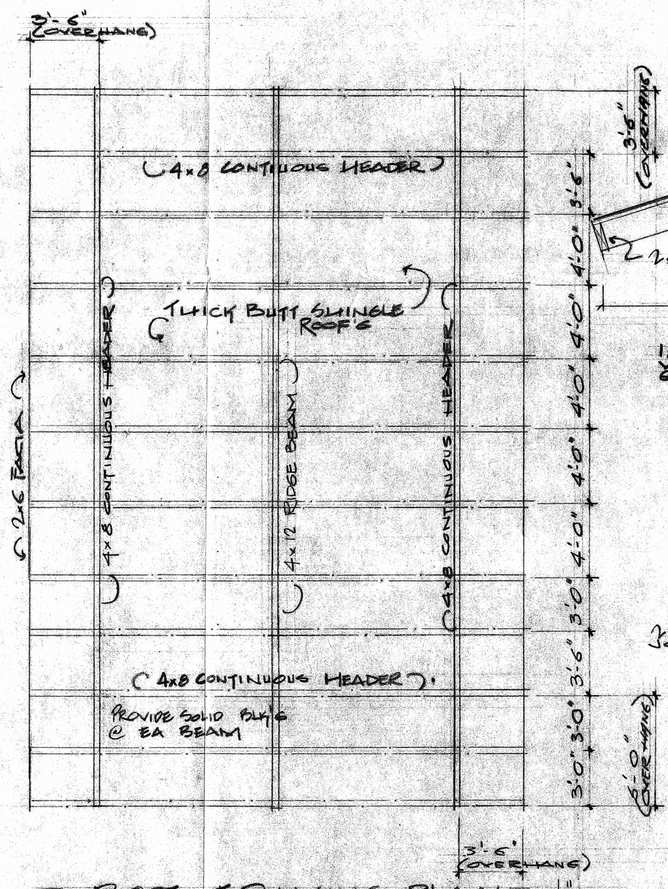

ROOF FRAMING PLAN 1/4"

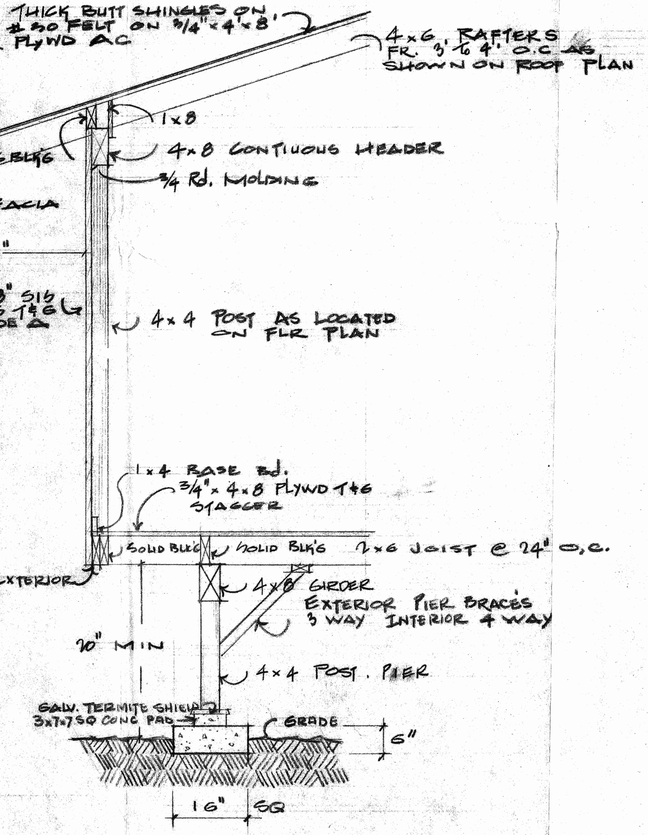

TYPICAL WALL SECTION 3/4"

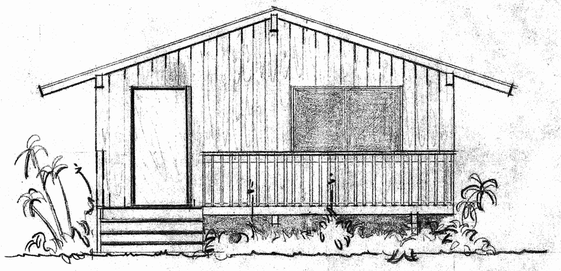

FRONT

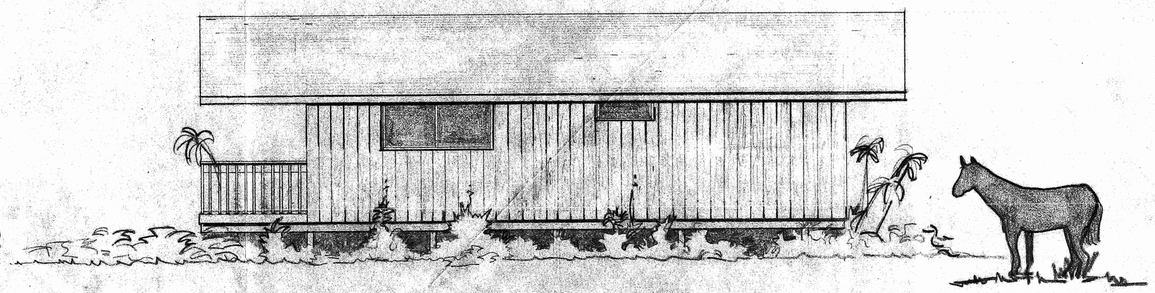

RIGHT

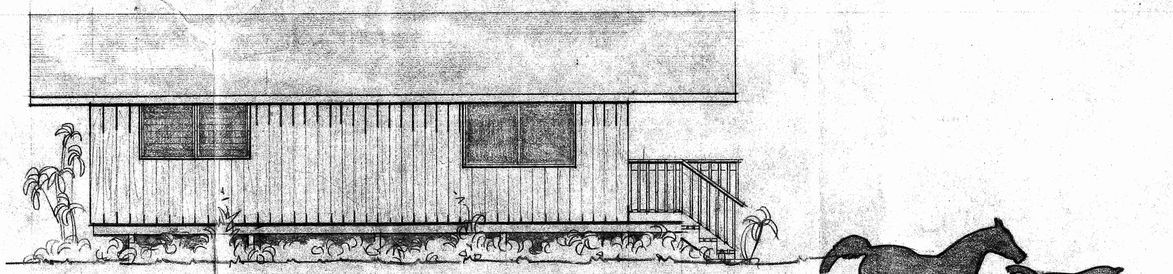

LEFT

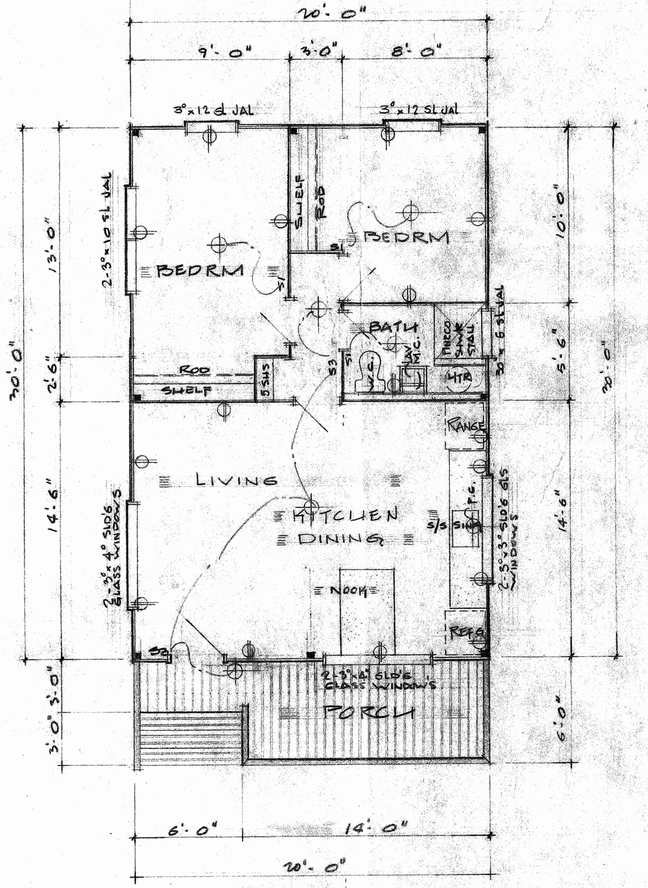

FLOOR PLAN Sc. 1/4"

ELEVATIONS

Sc. 1/4"

THE KANUKA

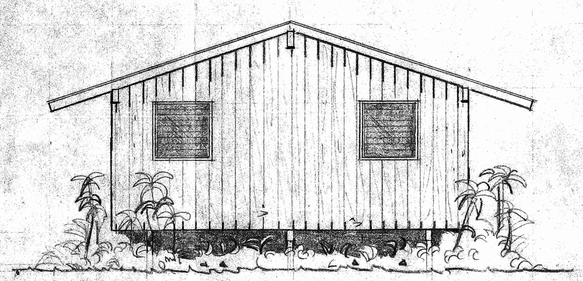

REAR

PROPOSED KAHILI CABINS

FOR

KAHILI MOUNTAIN PARK INC, & MR ERIC KNUDSEN

LEGAL NOTE:

TK: 2-7-01 PCR PAR 1, POR LOT 49

2.15 ACRES

B COMMERCIAL CO. KAUAI

PLANNING SERVICE

1

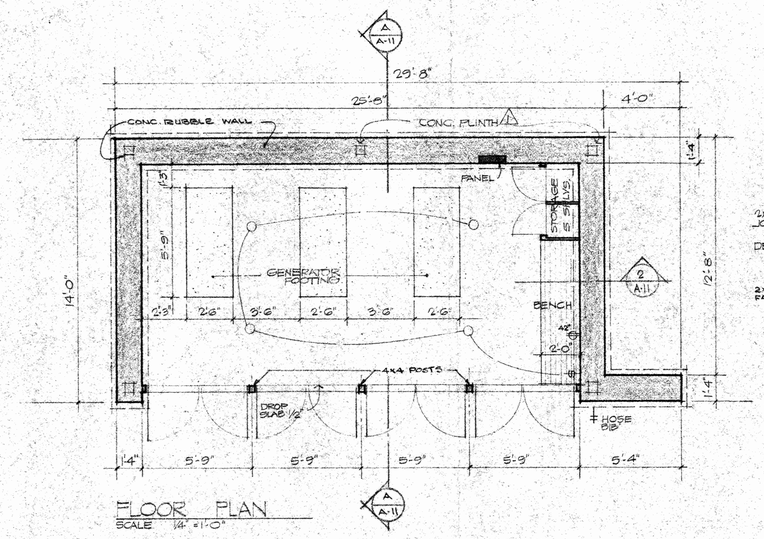

FLOOR PLAN
SCALE 1/4" = 1'-0"

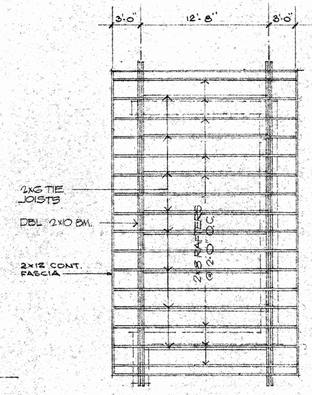

ROOF FRAMING PLAN
SCALE 1/8" = 1'-0"

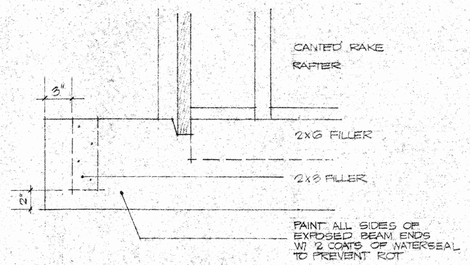

3 A-11 BEAM END DETAIL
SCALE 1 1/2" = 1'-0"

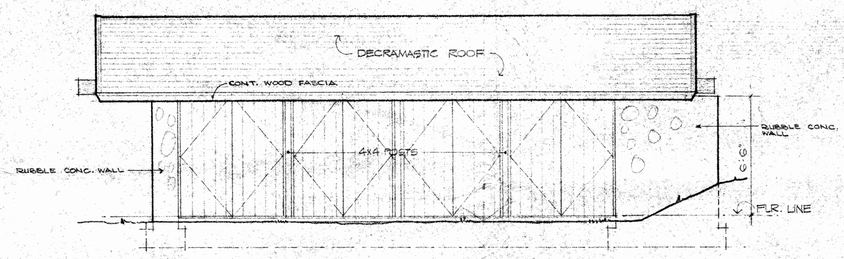

FRONT ELEVATION
SCALE 1/4" = 1'-0"

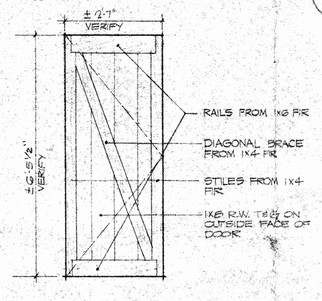

TYPICAL DOOR
SCALE: 1/2" = 1'-0"

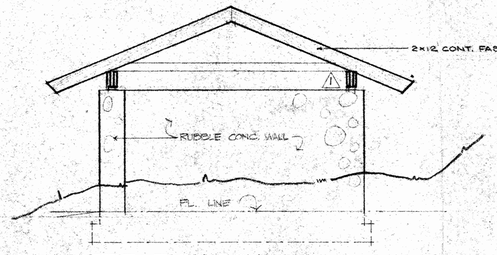

SIDE ELEVATION
SCALE 1/4" = 1'-0"

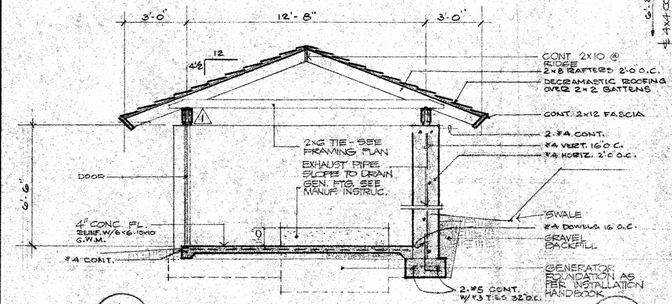

A A-11 SECTION
SCALE 1/4" = 1'-0"

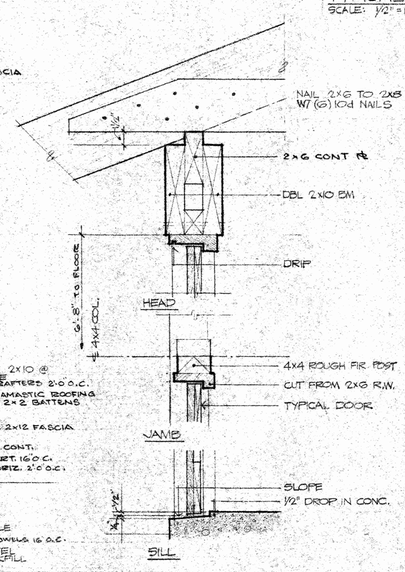

1 A-11 DOOR DETAILS
SCALE 1 1/2" = 1'-0"

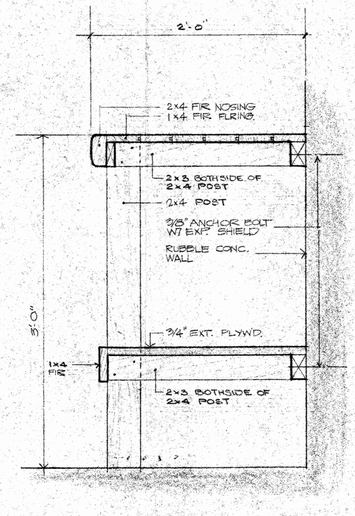

2 A-11 BENCH DETAIL
SCALE 1 1/2" = 1'-0"

PROJECT:

CAMP DEVELOPMENT

FOR MESSRS.
VALDEMAR & ERIC KNUDSEN
KAHILI MOUNTAIN PARK
KOLOA, KAUAI, HAWAII

THOMAS WELLS AIA ARCHITECT
320 WARD AVENUE HONOLULU, HAWAII

THOMAS O. WELLS REGISTERED PROFESSIONAL ARCHITECT No. 1103 HAWAII, U.S.A.

This work was prepared by me or under my supervision

Construction of this project will be under my supervision.

⚠ FEB 2, 1967 ADDED CONC PLINTHS, LOWERED WALL

TITLE OF SHEET:

GENERATOR BUILDING DRAWINGS

PROJECT NO. G512

DRAWING NUMBER A-11

DATE

SHEET OF SHEETS

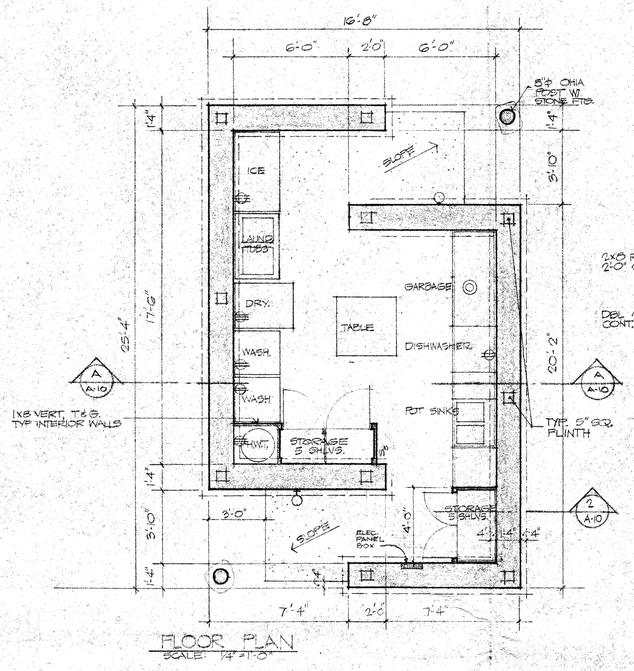

FLOOR PLAN
SCALE: 1/4"=1'-0"

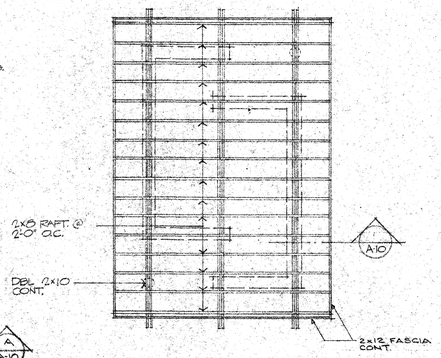

ROOF FRAMING PLAN
SCALE: 1/8"=1'-0"

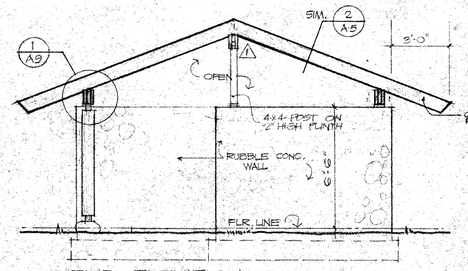

END ELEVATION
SCALE: 1/4"=1'-0"

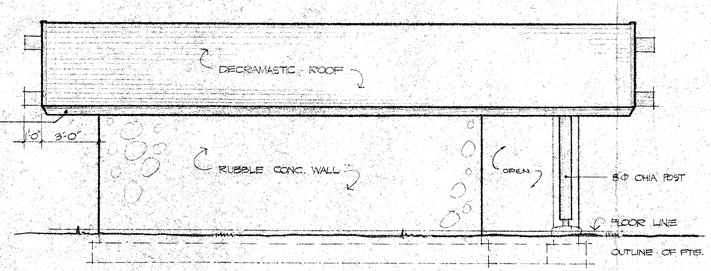

SIDE ELEVATION
SCALE: 1/4"=1'-0"

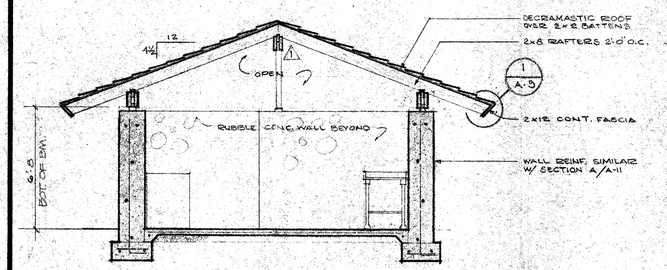

A A-10 SECTION
SCALE: 1/4"=1'-0"

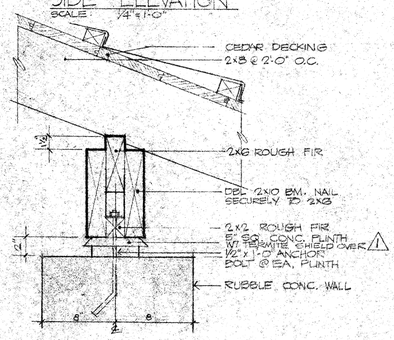

1 A-10 BEAM - RAFTER DETAIL - TYP.
SCALE: 1½"=1'-0"

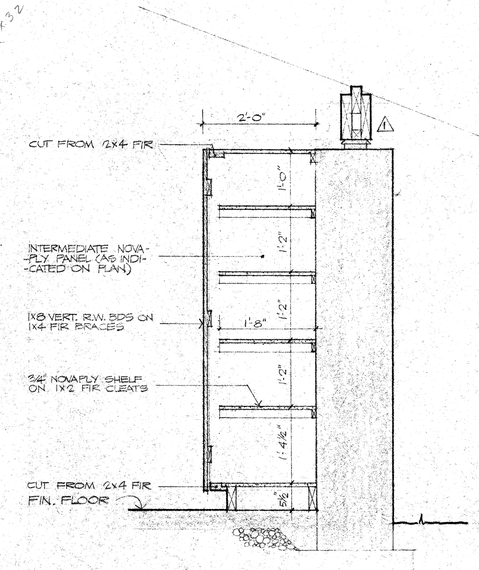

2 A-10 TYP. STORAGE CAB.
SCALE: ¾"=1'-0"

PROJECT:

CAMP DEVELOPMENT

FOR MESSRS.
VALDEMAR & ERIC KNUDSEN
KAHILI MOUNTAIN PARK
KOLOA, KAUAI, HAWAII

THOMAS WELLS AIA ARCHITECT
320 WARD AVENUE HONOLULU, HAWAII

THOMAS O. WELLS
REGISTERED PROFESSIONAL ARCHITECT
No. 1103
HAWAII, U.S.A.

This work was prepared by me or under my supervision

Construction of this project will be under my supervision.

⚠ FEB. 2 1967 ADDED RIDGE BMS. & CONC PLINTHS

TITLE OF SHEET:

UTILITY BUILDING DRAWINGS

PROJECT NO.	DRAWING NUMBER
6512	A-10
DATE	SHEET OF SHEETS

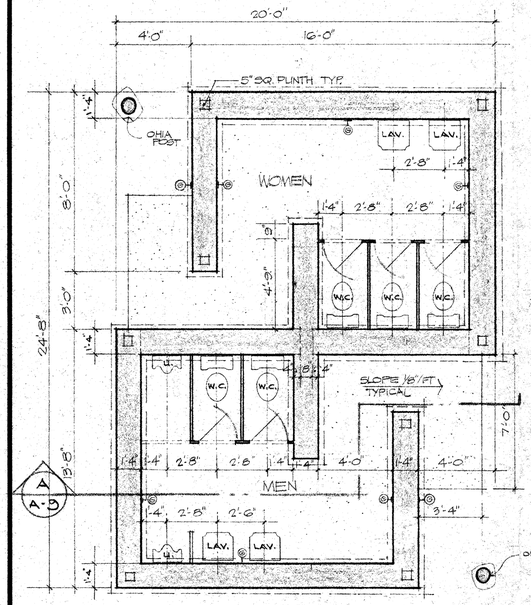

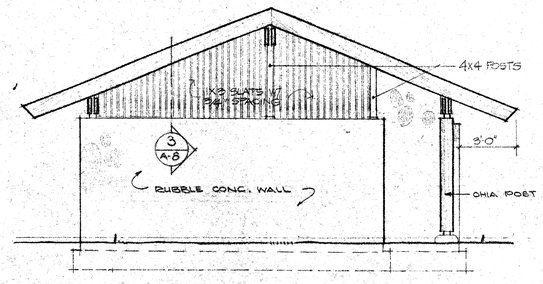

END ELEVATION (OPPOSITE SIDE SIMILAR)
SCALE 1/4"=1'-0"

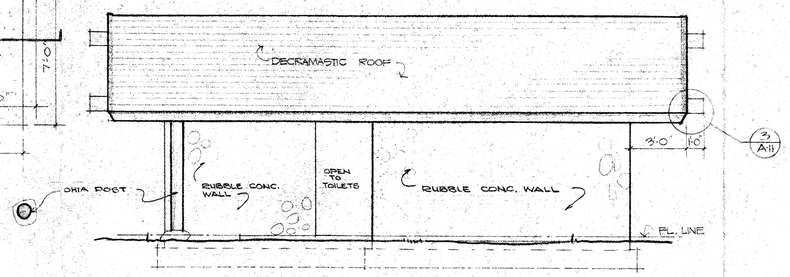

SIDE ELEVATION (OPPOSITE SIDE SIMILAR)
SCALE 1/2"=1'-0"

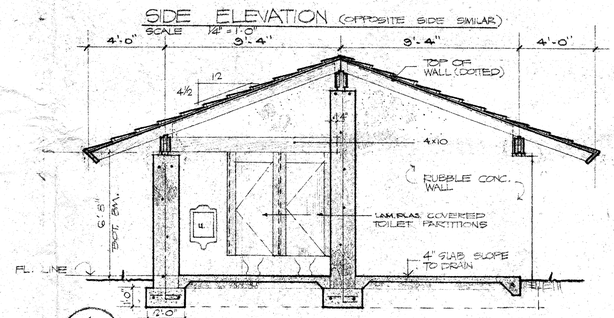

SECTION
SCALE 1/4"=1'-0"

PLAN
SCALE 1/4"=1'-0"

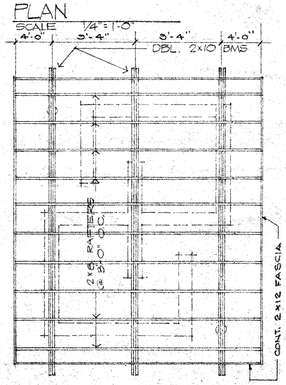

FRAMING PLAN
SCALE : 1/8"=1'-0"

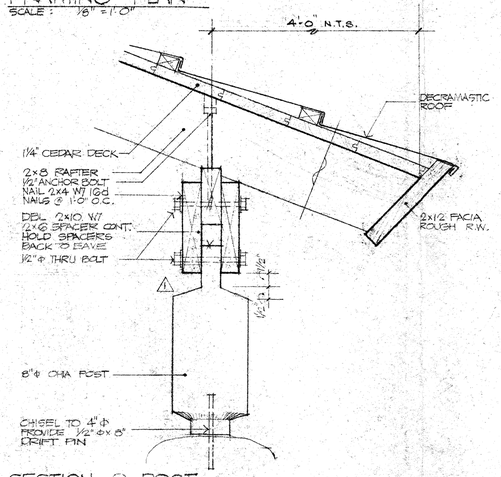

1
A-9
SECTION @ POST
SCALE 1½"=1'-0"

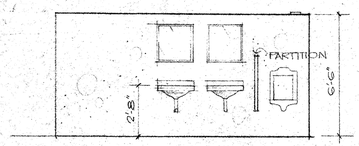

ELEVATION OF MEN'S RM. (WOMENS SIMILAR)
SCALE 1/4"=1'-0"

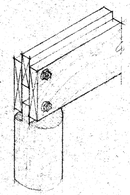

ISOMETRIC OF POST TOP
NO SCALE

PROJECT:

CAMP DEVELOPMENT

FOR MESSRS.
VALDEMAR & ERIC KNUDSEN
KAHILI MOUNTAIN PARK
KOLOA, KAUAI, HAWAII

THOMAS WELLS AIA ARCHITECT
320 WARD AVENUE HONOLULU, HAWAII

THOMAS O. WELLS REGISTERED PROFESSIONAL ARCHITECT No. 1103 HAWAII, U.S.A.

This work was prepared by me or under my supervision

Construction of this project will be under my supervision.

⚠ FEB 2 1967 ADDED PLINTHS CHANGED OHIA POST DETAIL.

TITLE OF SHEET:

TOILET BUILDING ✓ DRAWINGS

PROJECT NO. 6512

DRAWING NUMBER A-9

DATE

SHEET OF SHEETS

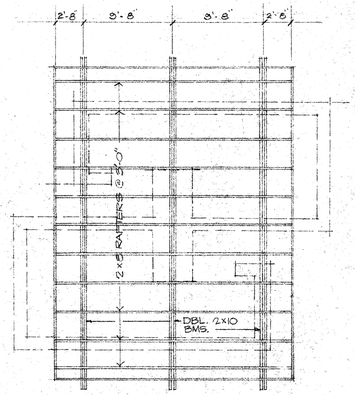

ROOF FRAMING PLAN
SCALE 1/8"=1'-0"

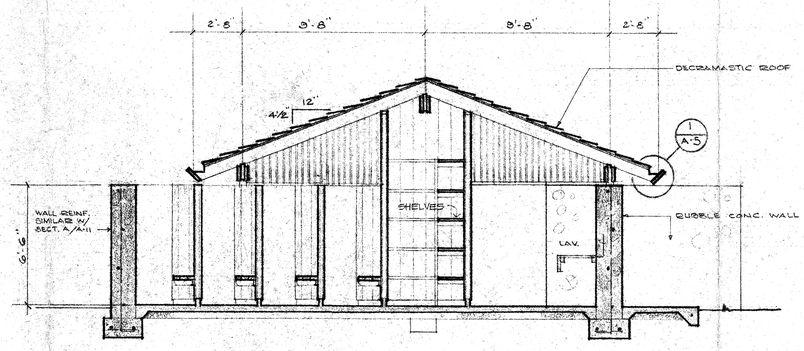

A / A-8 SECTION
SCALE 1/8"=1'-0"

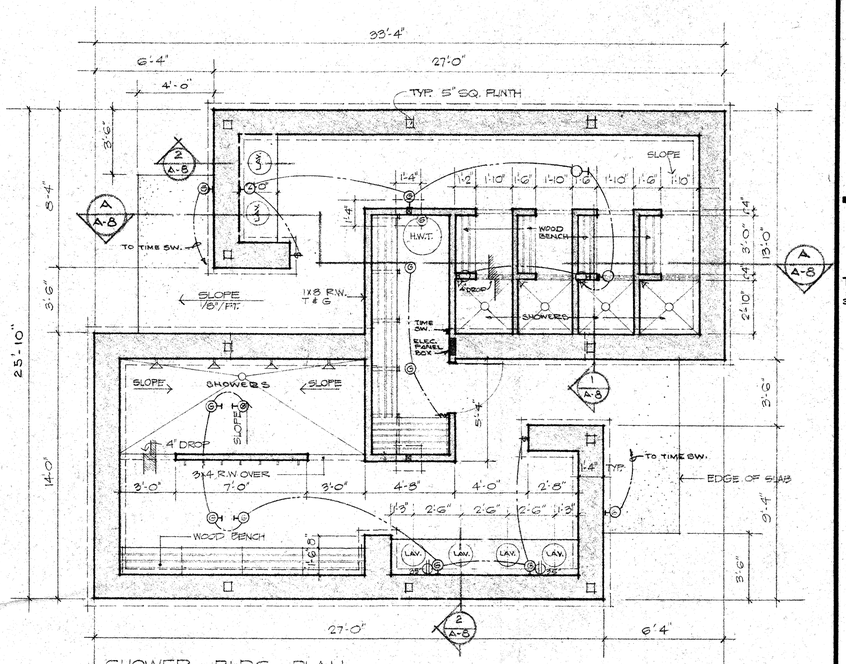

SHOWER BLDG. PLAN
SCALE 1/4"=1'-0"

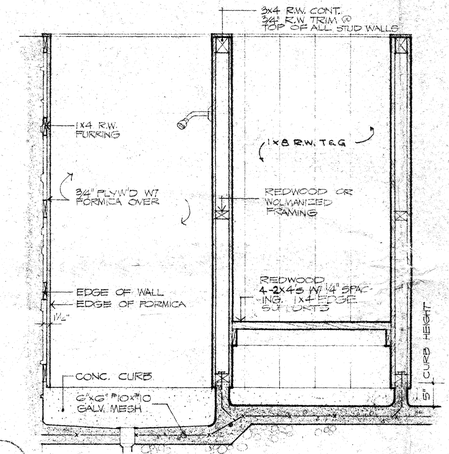

1 / A-8 SECTION THRU SHOWER STALL
SCALE 3/4"=1'-0"

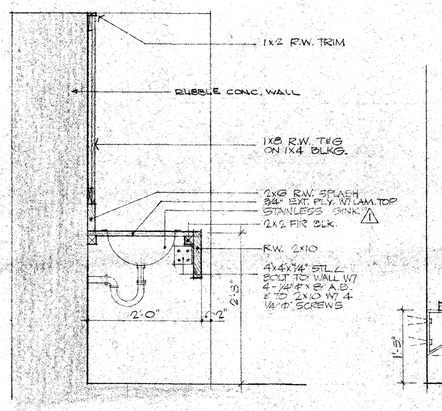

2 / A-8 LAVATORY SECTION
SCALE 3/4"=1'-0"

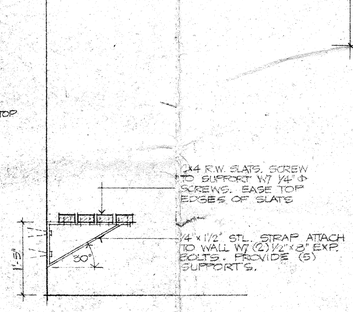

4 / A-8 SEAT DETAIL
SCALE 3/4"=1'-0"

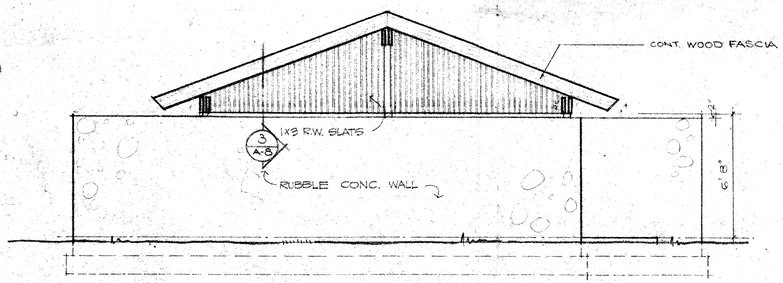

END ELEVATION (OPPOSITE ELEVATION SIMILAR)
SCALE 1/4"=1'-0"

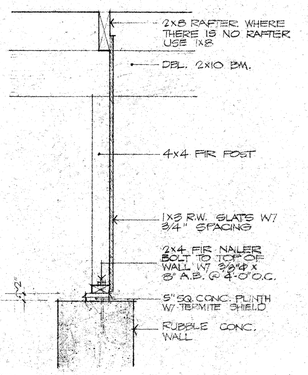

3 / A-8 SECTION @ END WALL
SCALE 3/4"=1'-0"

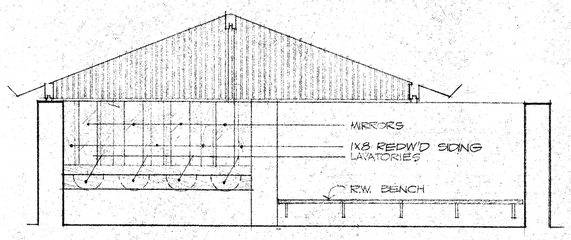

ELEVATION OF MEN'S LAVATORIES

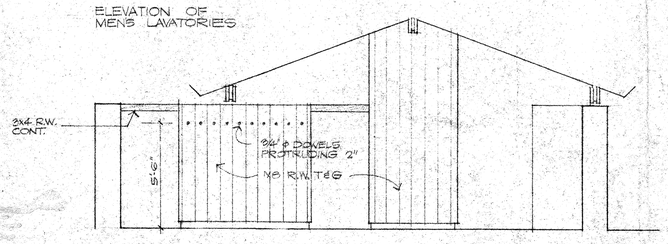

ELEVATION OF MEN'S SHOWER ROOM

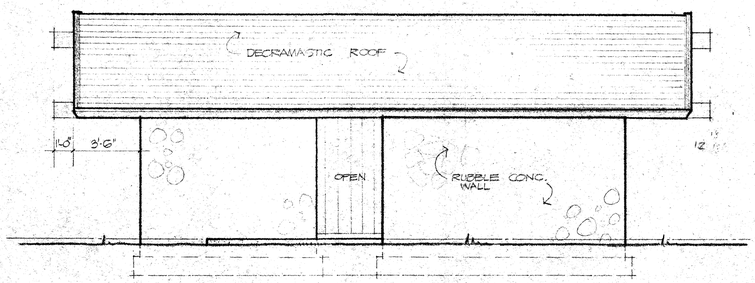

SIDE ELEVATION (OPPOSITE ELEVATION SIMILAR)
SCALE 1/4"=1'-0"

PROJECT:

CAMP DEVELOPMENT
FOR MESSRS.
VALDEMAR & ERIC KNUDSEN
KAHILI MOUNTAIN PARK
KOLOA, KAUAI, HAWAII

THOMAS WELLS AIA ARCHITECT
320 WARD AVENUE HONOLULU, HAWAII

THOMAS O. WELLS REGISTERED PROFESSIONAL ARCHITECT No. 1103 HAWAII, U.S.A.

This work was prepared by me or under my supervision

Construction of this project will be under my supervision.

⚠ FEB 2 1967 ADDED RIDGE BMS & CONC. PLINTHS CHANGED LAVATORY CNTR.

TITLE OF SHEET:

'SHOWER BUILDING' ✓ DRAWINGS

PROJECT NO. 6512
DRAWING NUMBER A-8
DATE
SHEET OF SHEETS

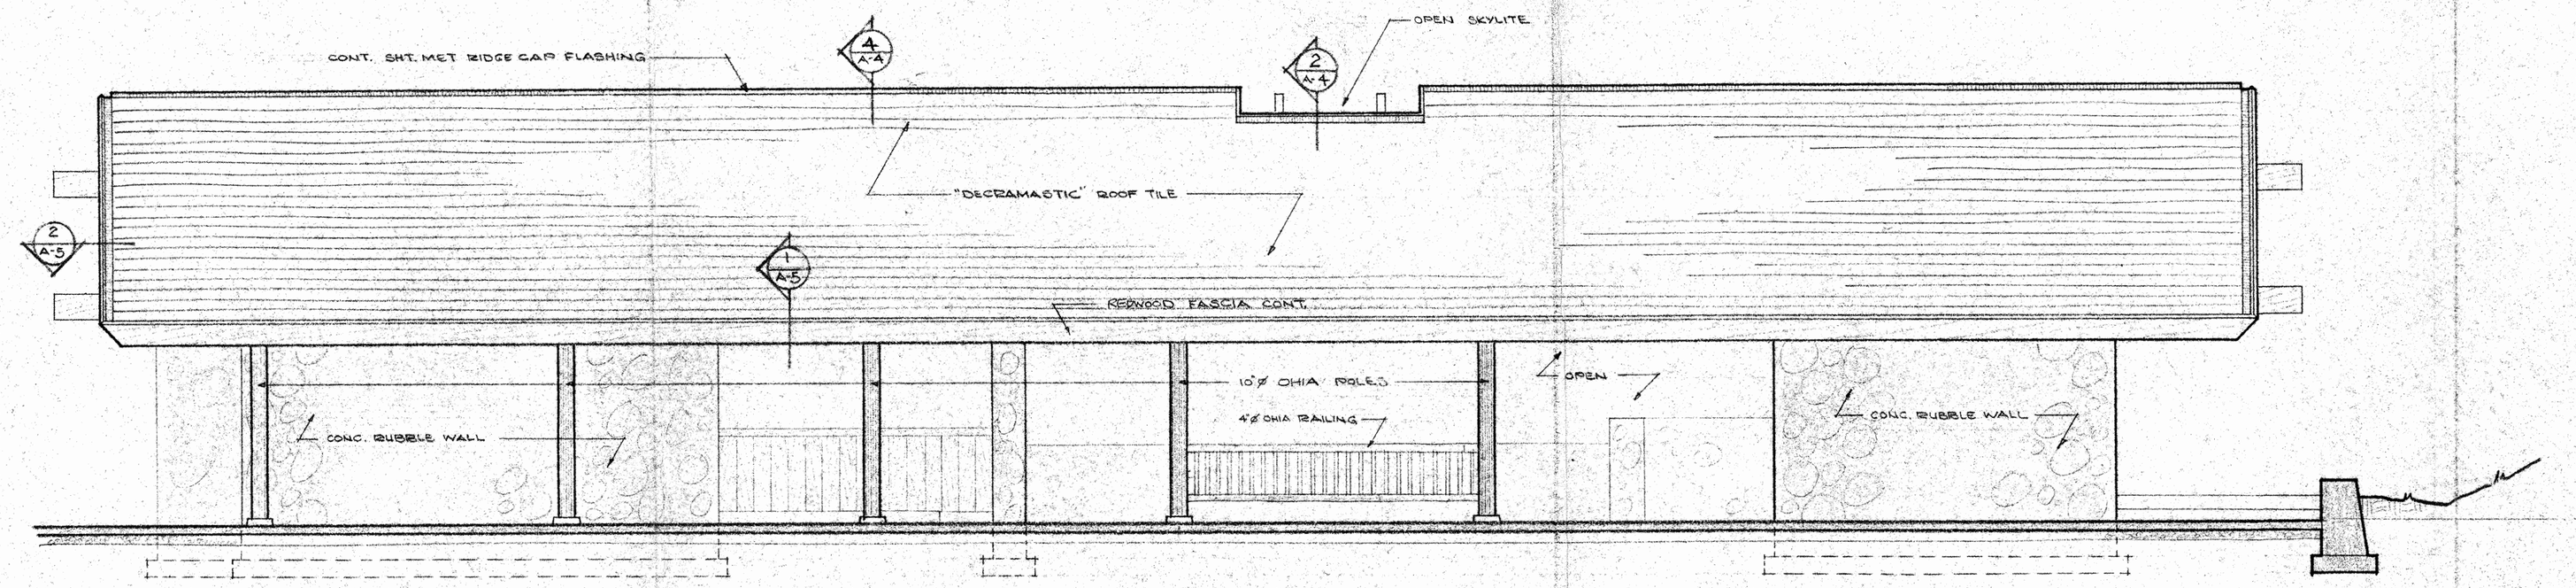

SOUTH ELEVATION SCALE: 1/4"=1'-0"

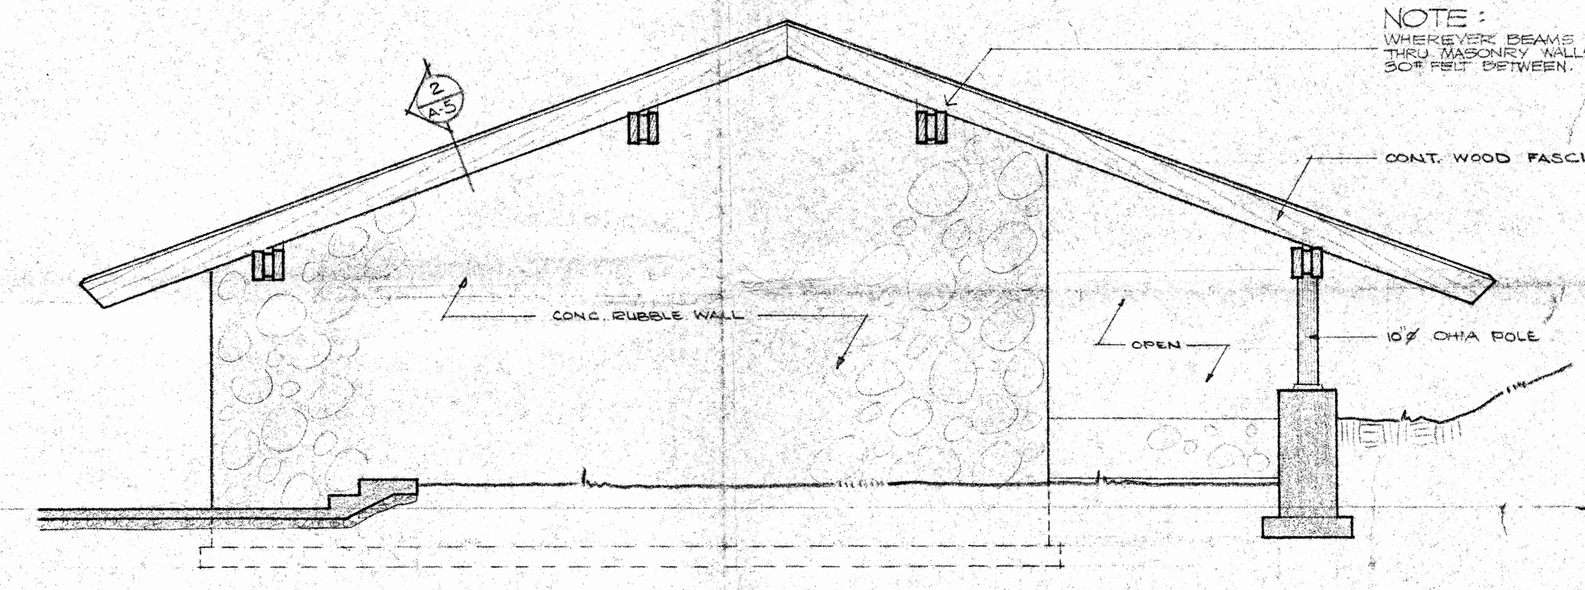

EAST ELEVATION SCALE: 1/4"=1'-0"

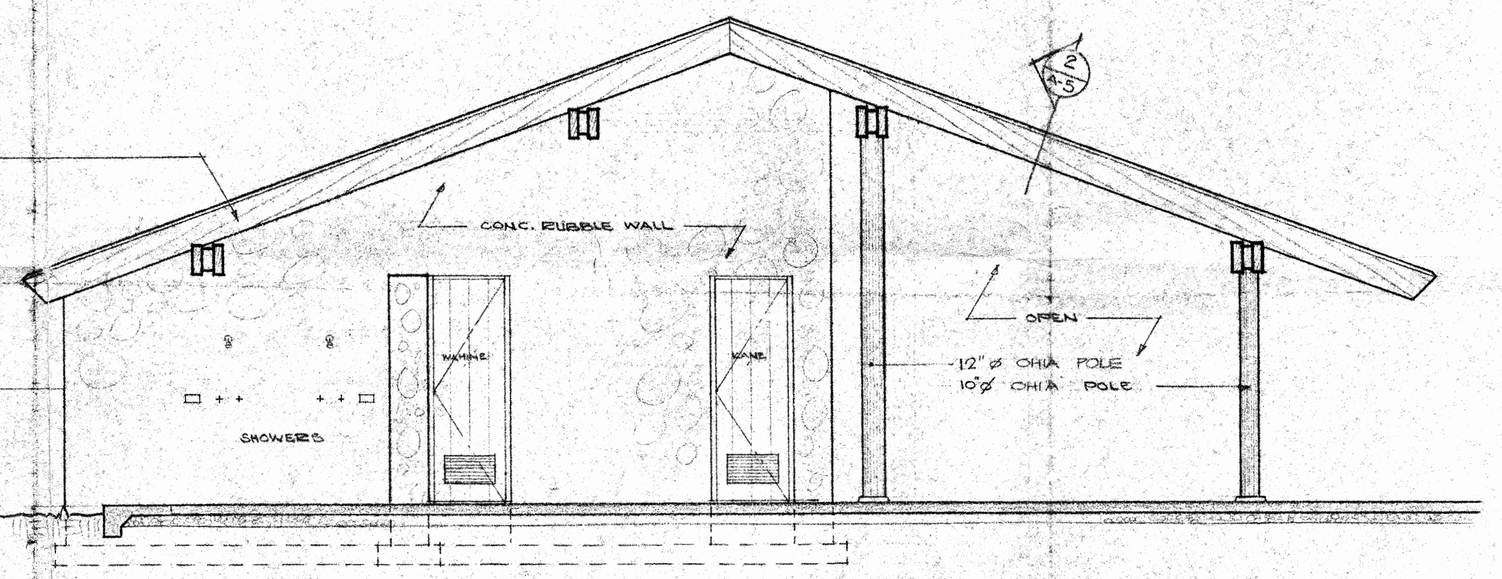

WEST ELEVATION SCALE: 1/4"=1'-0"

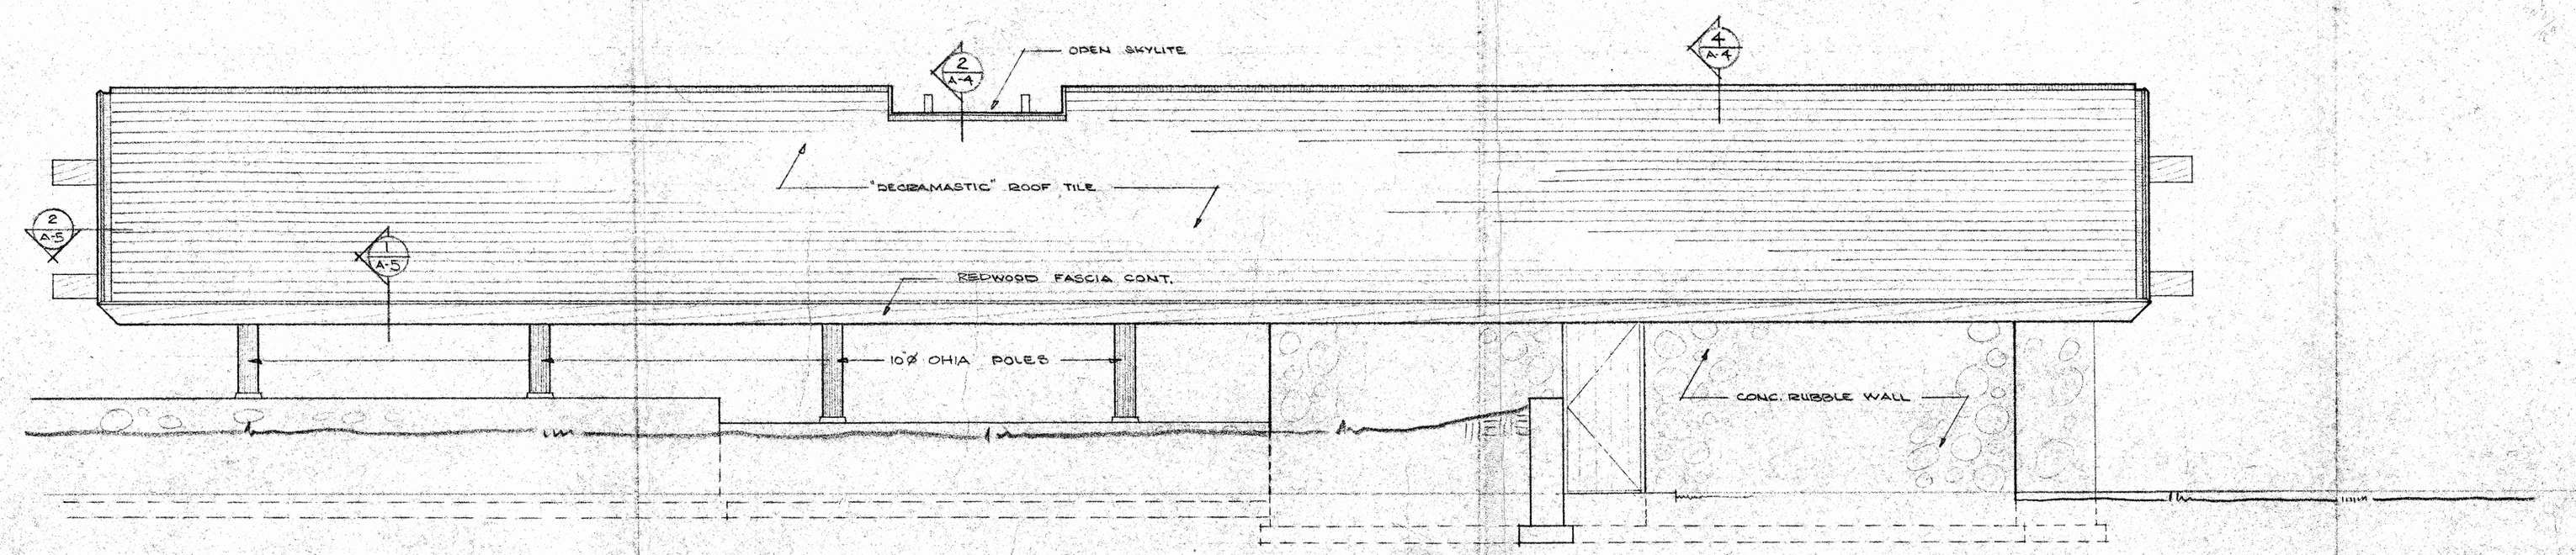

NORTH ELEVATION SCALE: 1/4"=1'-0"

PROJECT:

CAMP DEVELOPMENT

FOR MESSRS.

VALDEMAR & ERIC KNUDSEN

KAHILI MOUNTAIN PARK

KOLOA, KAUAI, HAWAII

THOMAS WELLS AIA ARCHITECT

320 WARD AVENUE : HONOLULU, HAWAII

THOMAS O. WELLS REGISTERED PROFESSIONAL ARCHITECT No. 1103 HAWAII, U.S.A.

This work was prepared by me or under my supervision

Construction of this project will be under my supervision.

40'x84'x16' high

TITLE OF SHEET:

EXTERIOR ELEVATION

PROJECT NO. 6512

DATE 12/5/66

DRAWING NUMBER A-3

OF SHEETS

L A W A I

LAWAI HOMESTEADS

SEC. 5

To Hanapepe Town

LAWAI - KOLOA BOUNDARY

True North
Scale: 1" = 600'

SECTION 6

L.C.Aw. 3229:1

Boundary of Ld Ct App 956

Ld. Ct. App. 956

Road

KOLOA

03

255 Ac.

Portion of LD CT. APP. 956.

L.C.Aw. 387 No 4 of Part 2. Sec 3

04

L.C.Aw. 3503

Grant 93
32 Ac.

L.C.Aw. 387 No 2 of Part 2. Sec 3
21 Ac.

458 Ac.

Gr. 2343 - 025 Ac.

Koloa Hospital Road

To Beach

SEC. 8

KOLOA PLANTATION - KOLOA, KAUAI

OMAO

Gr. 6490

Gr. 6226

Gr. 6216

Gr. 7513

Gr. 7444

Gr. 7136

Gr. 7045

Gr. 7957

Gr. 6217

Gr. 6816

Gr. 9040

Gr. 6870

Gr. 6783

Reservoir

OMAO RESERVOIR

Omao Stream

Pakeolo Stream

HOMESTEADS

05

Gr. 6359

Gr. 6818

Gr. 7380

Gr. 6928

Gr. 6927

Gr. 6398

Gr. 7155

Gr. 6260

Gr. 6224

Gr. 7423

Gr. 6259

Gr. 8412

Gr. 7060

Gr. 6510

Gr. 7395

Gr. 7234

Gr. 7171

Gr. 6224

Gr. 7310

Gr. 6531

Gr. 6578

Gr. 3961

Gr. 7130

Gr. 6463

Gr. 6411

Gr. 6478

Gr. 6929

Gr. 6733

PIWAI RESERVOIR

R.P.L. No. 1131

PUNEE ROAD

OLANA ROAD

06

07

Gr. 7750

Gr. 8262

Gr. 9529

Gr. 6889

Gr. 7234

Gr. 7395

KAUMUALII HIGHWAY

(Koloa Cut-Off)

SEE INSET

Reservoir

Road

RR Track

"BENNETT SITE 01"
HOLUA SLIDE
ON PUUOHEMA

MALUHIA ROAD

To Lihue

Mc Bryde Sugar Co. Ltd. R.O.W.

Reservoir

K O L O A

SEC. 8

INSET

Scale 1in. = 2000 ft.

KALAHE'O SEC. 4 WAHIAWA

Kahili Peak

LAWAI

LIHUE - KOLOA FOREST RESERVE

SEC. 5

1/4 of OMAO

To Numila

Omao Stream

K O L O A

Ld. Ct. App. 956

Lot 50

01

HAIKU ZONE 3 SEC. 4

True North
Scale: 1" = 2000'

KAUMUALII HIGHWAY

To Koloa Town

MALUHIA ROAD

SEC. 8

HAIKU ZONE 3 SEC. 4

INSET
Scale 1in. = 2000 ft.

Dwgr. No. 962
Source
By

	Appr By
Taxation Maps Bureau	Revised By
C. B. 10/32	Appr By

TAXATION MAPS BUREAU
TERRITORY OF HAWAII
TAX MAP
FOURTH DIVISION

ZONE	SEC.
2	7

CONTAINING PLATS
SCALE: 1" = 600'

SUBJECT TO CHANGE

PRINTED..... OCT 31 1967