FINAL ENVIRONMENTAL IMPACT STATEMENT

INTERNATIONAL MARKET PLACE REVITALIZATION PROJECT

Appendix 11

Service Truck Access Route and Turning Radius Diagrams

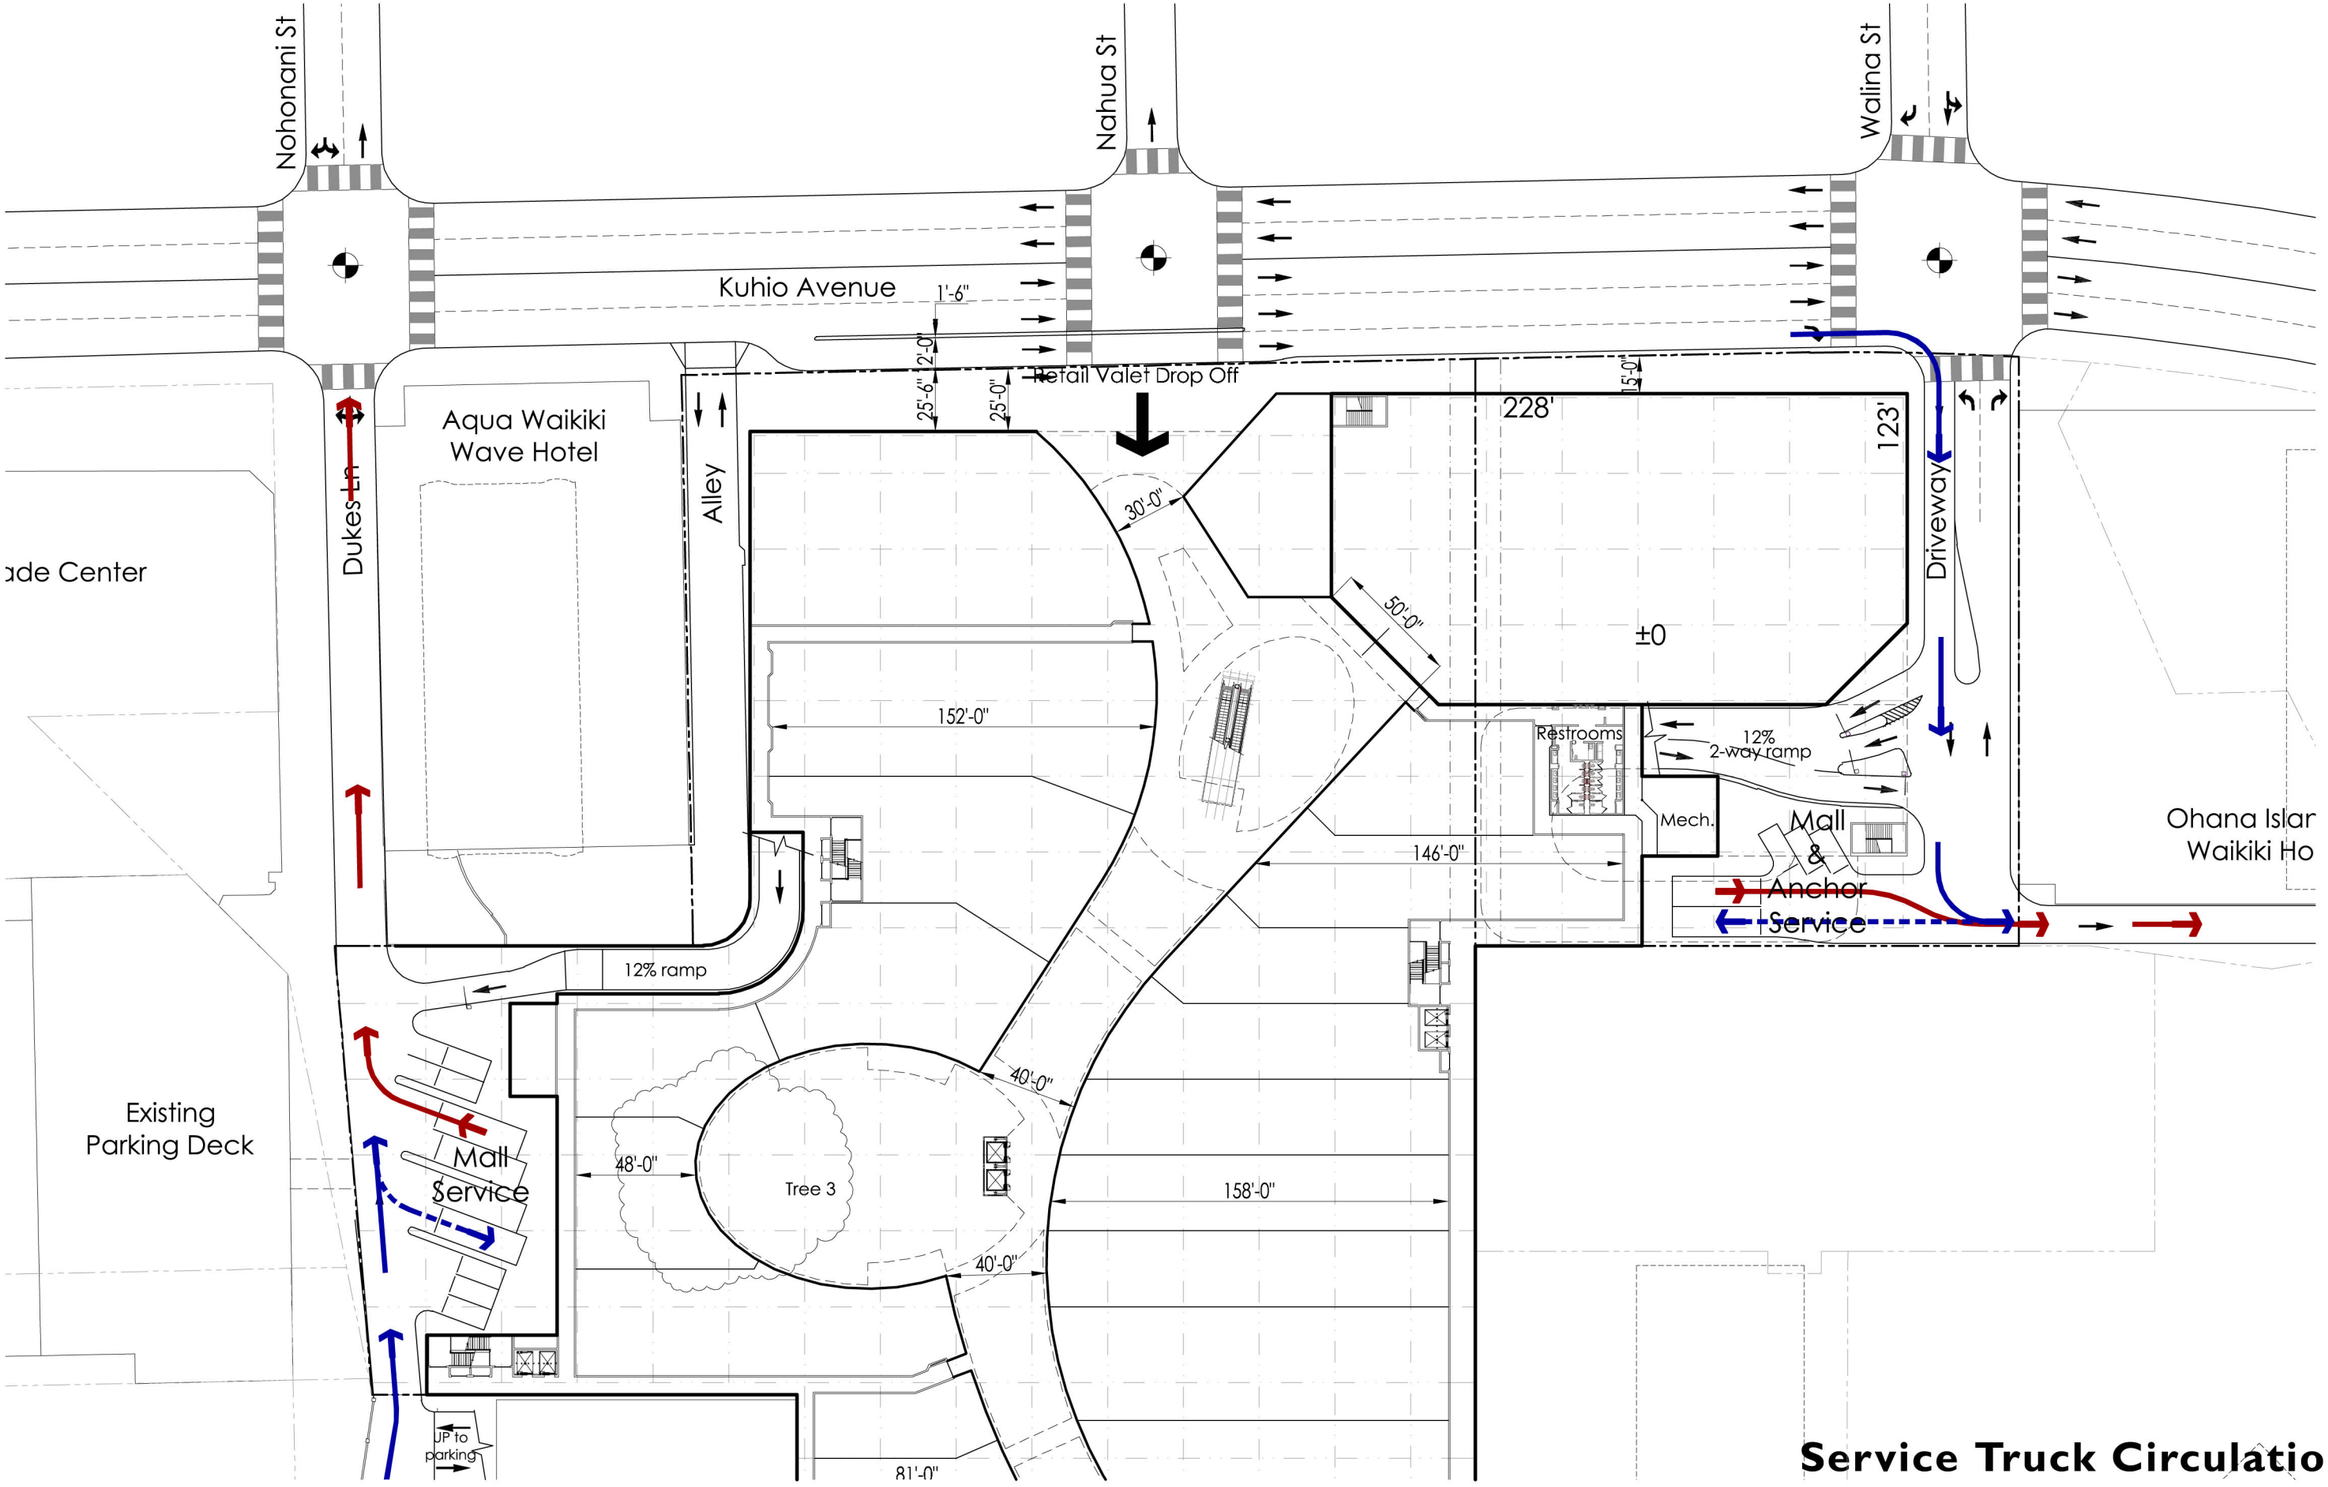

Service Truck Circulation

NORTH

0 30' 60' 120'

Scale: 1"=60'-0"

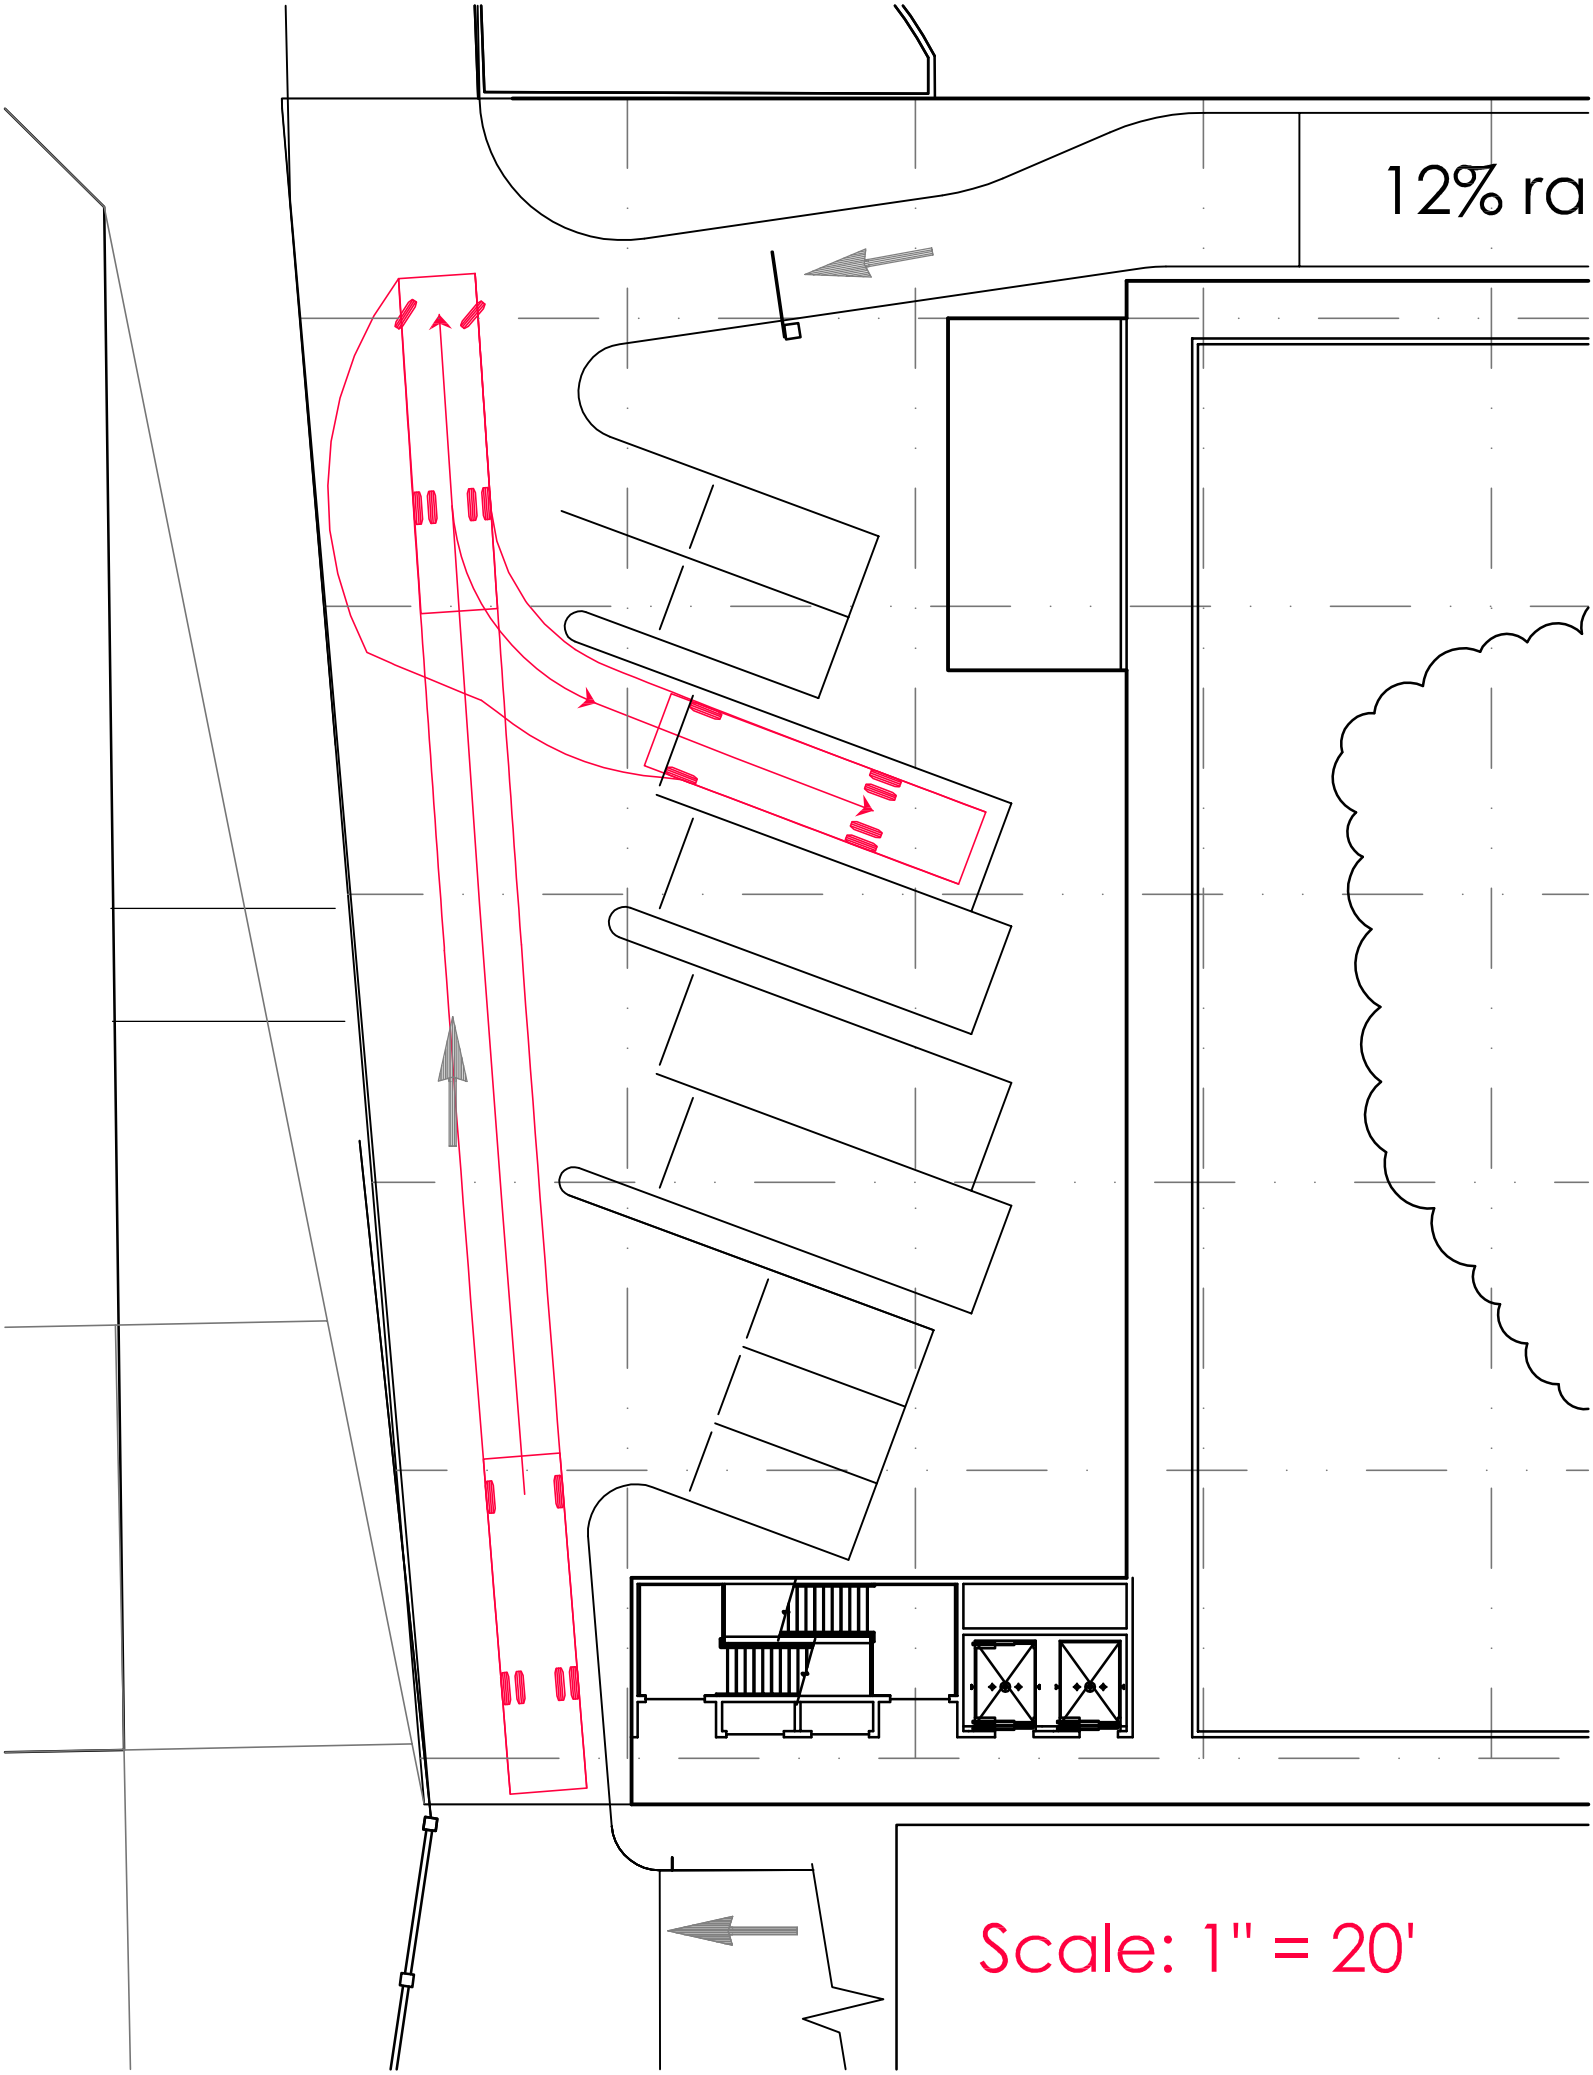
12% ra
Scale: 1" = 20'

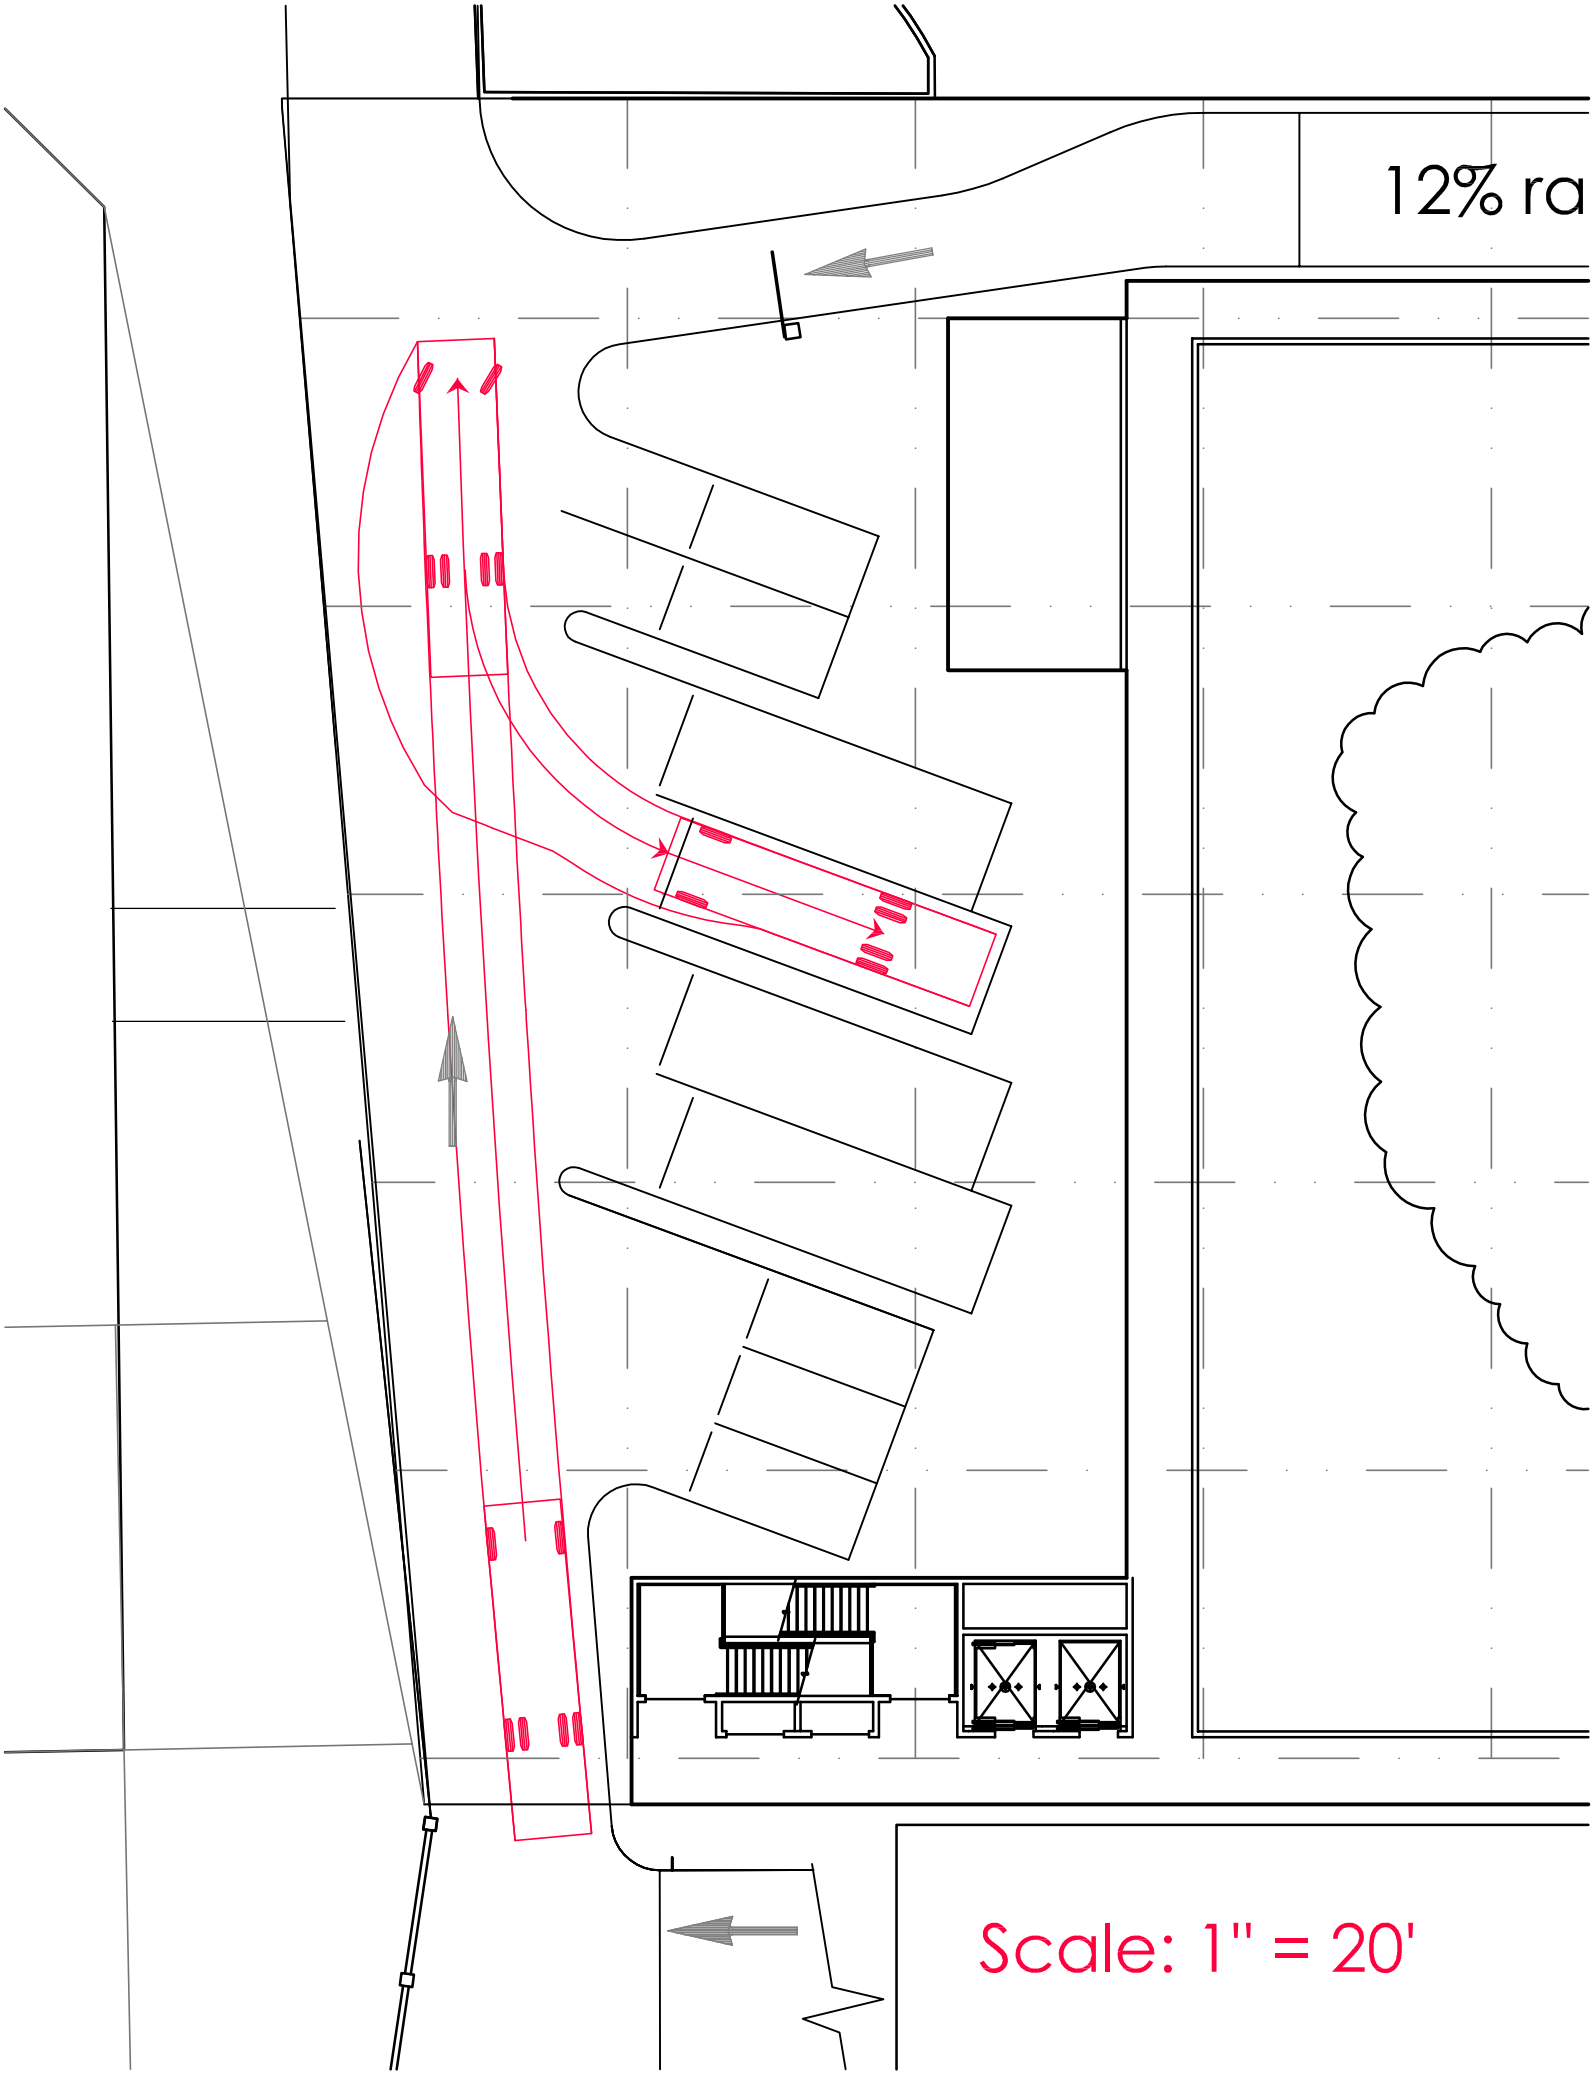
12% ra
Scale: 1" = 20'

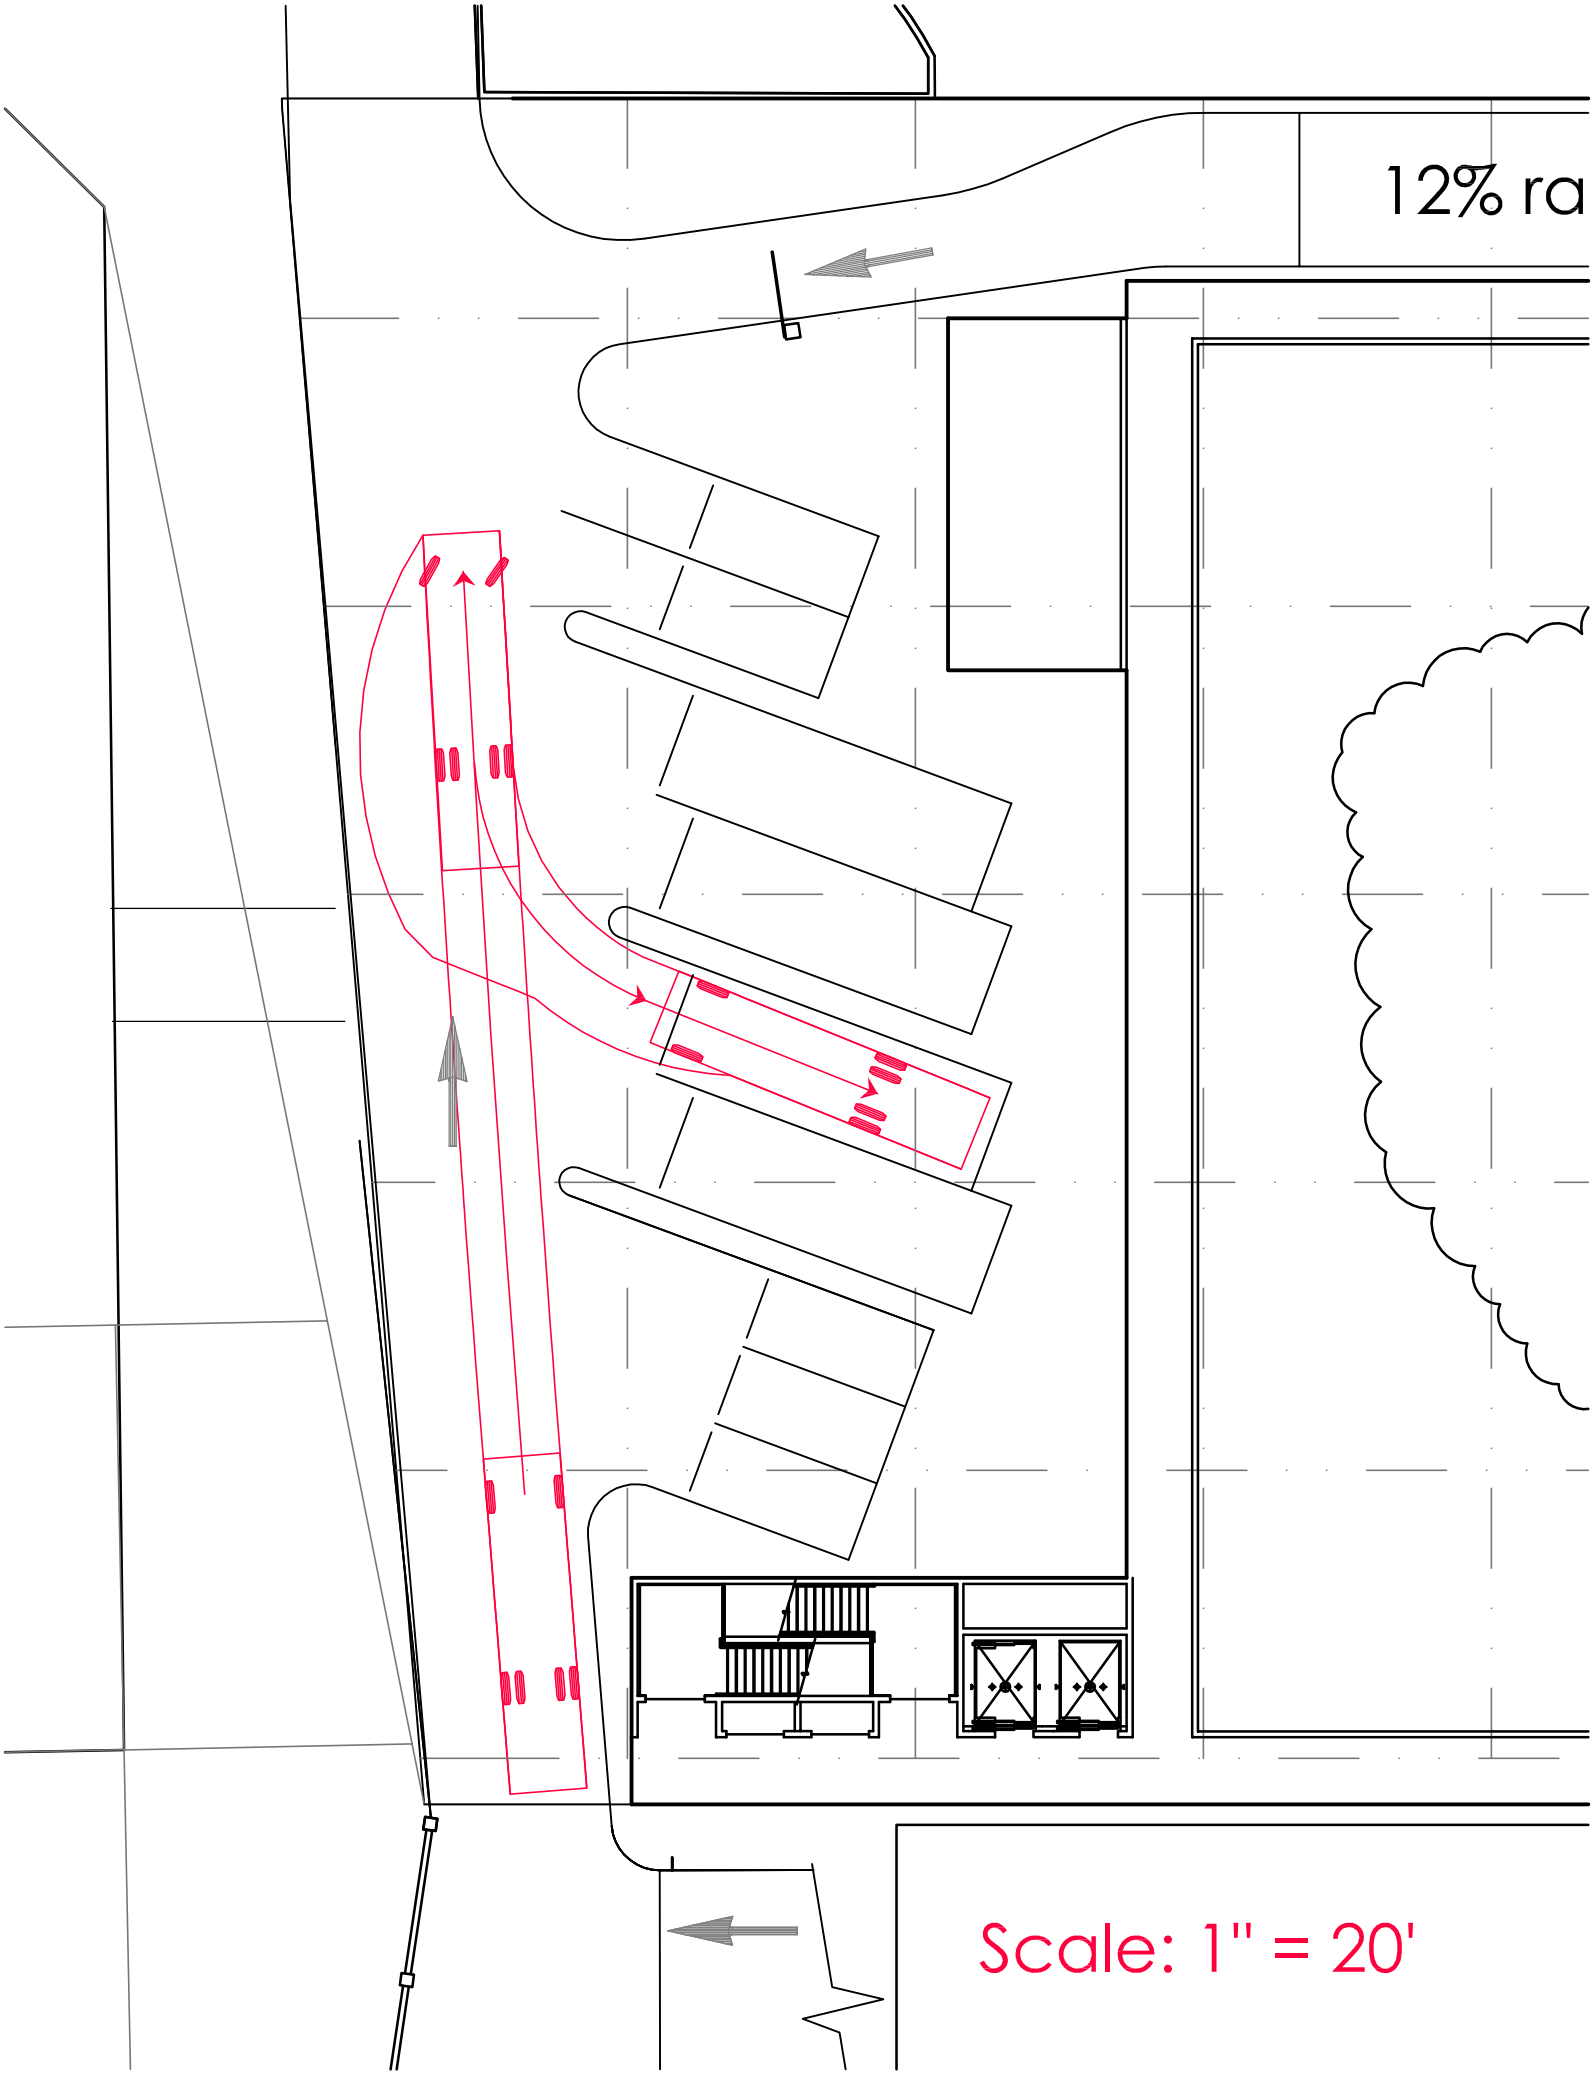
12% ra
Scale: 1" = 20'

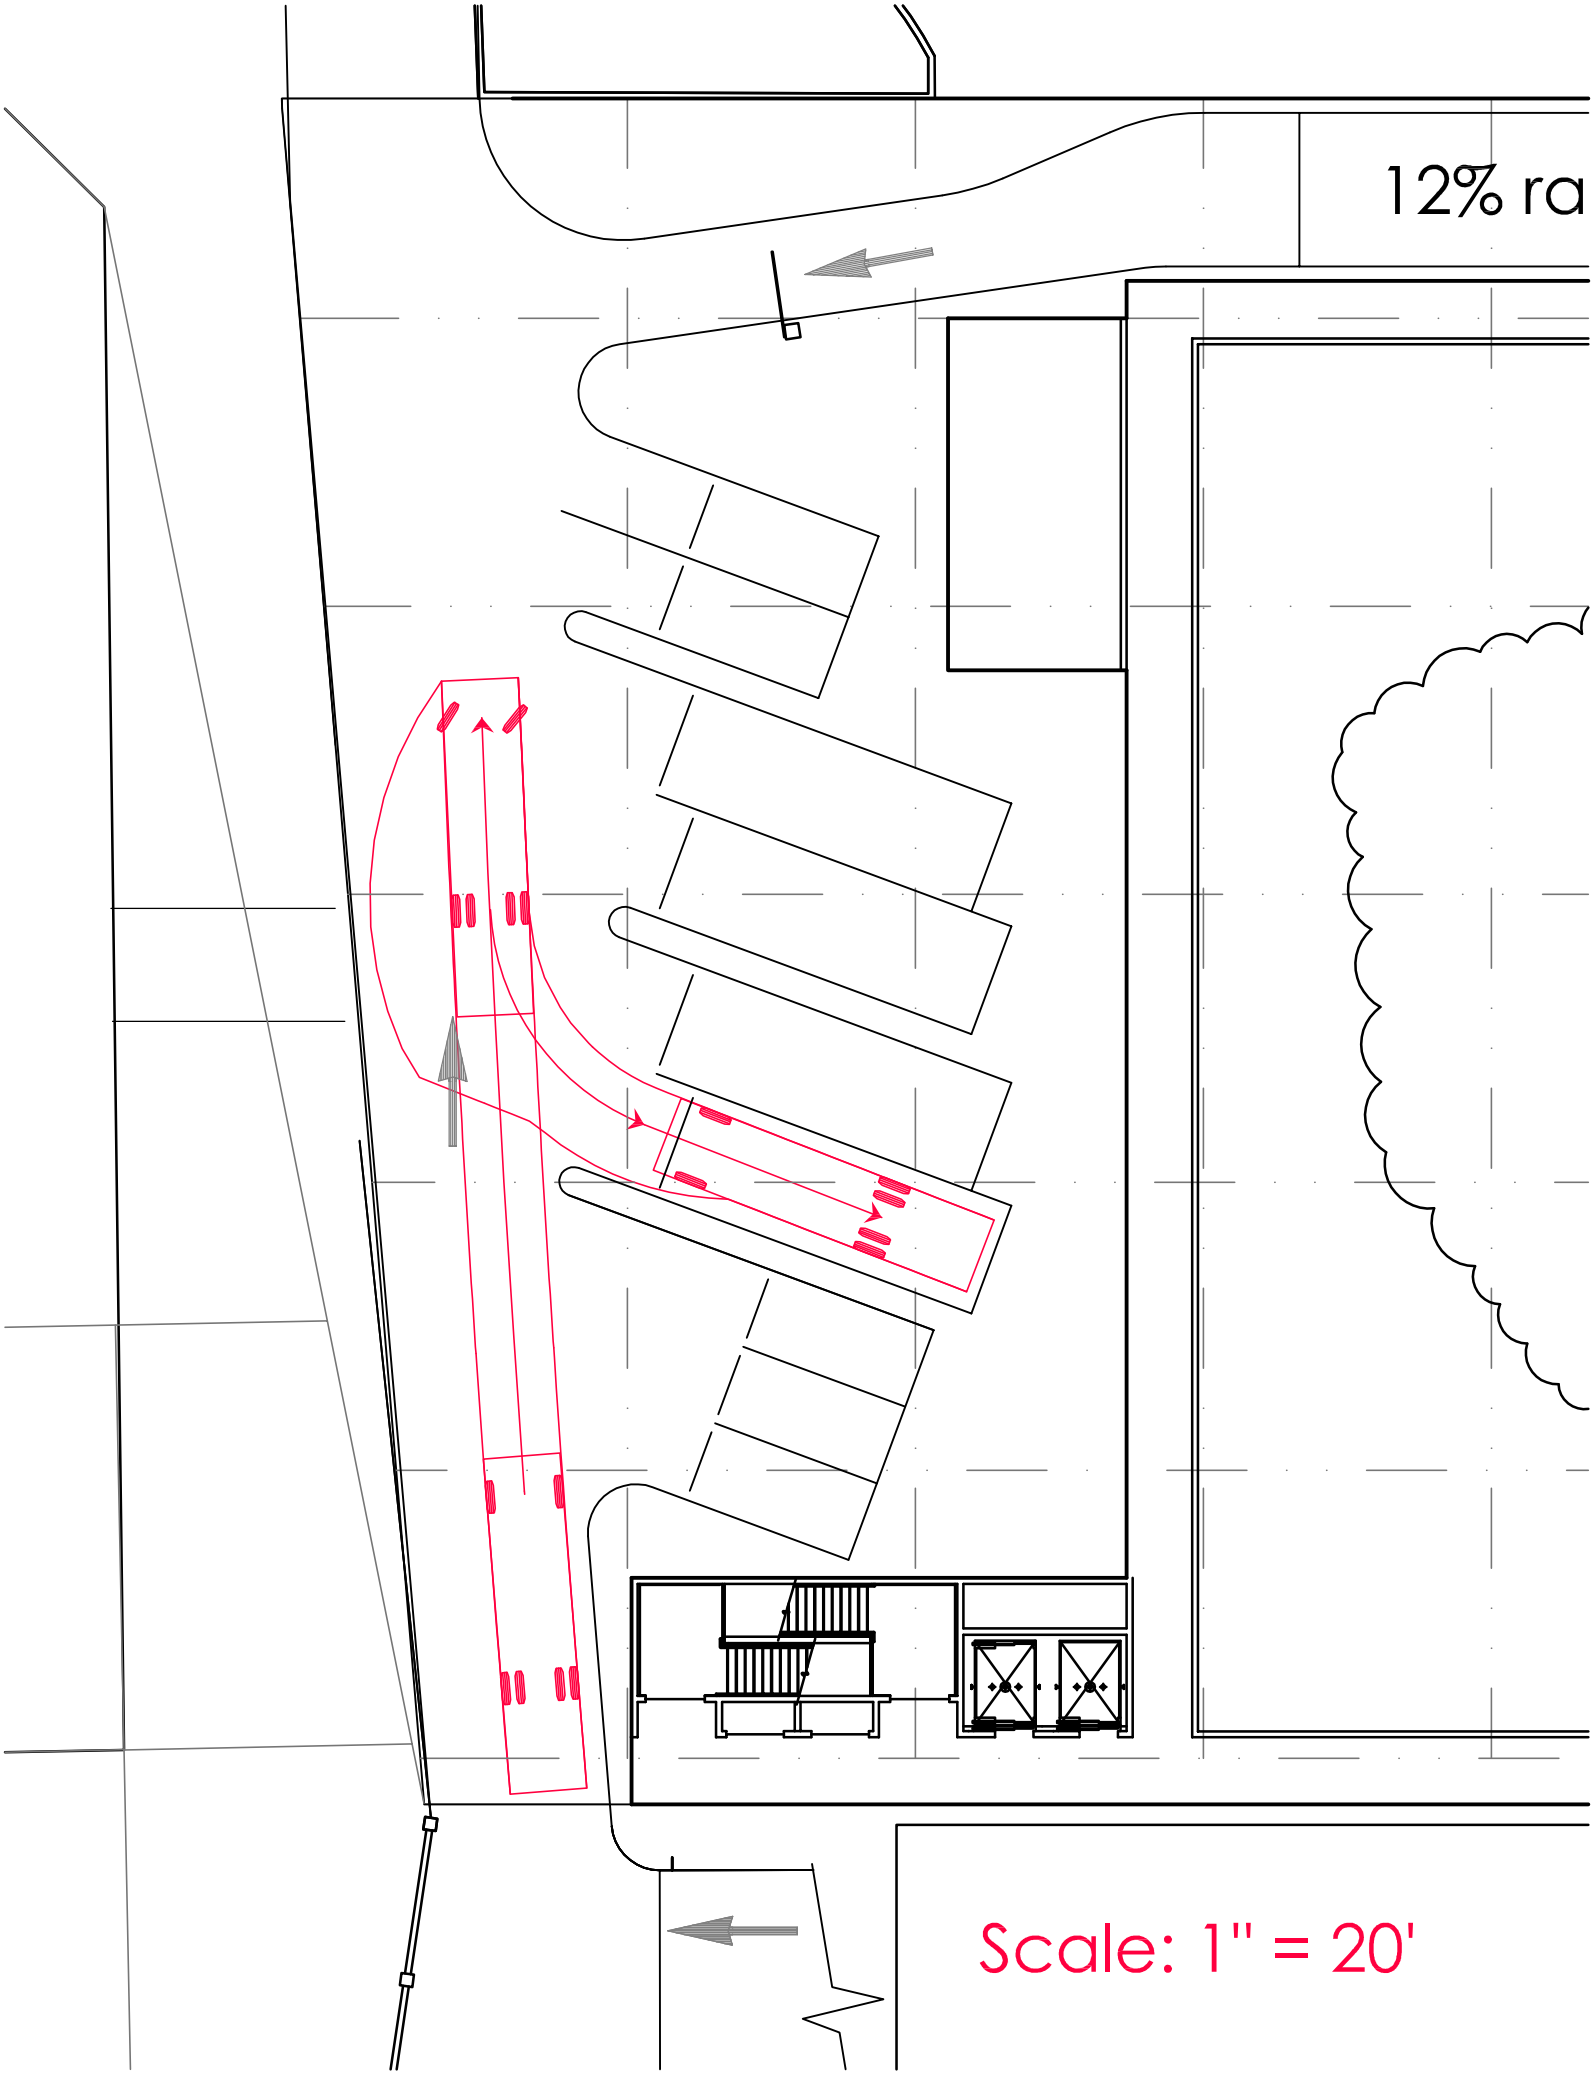
12% ra
Scale: 1" = 20'

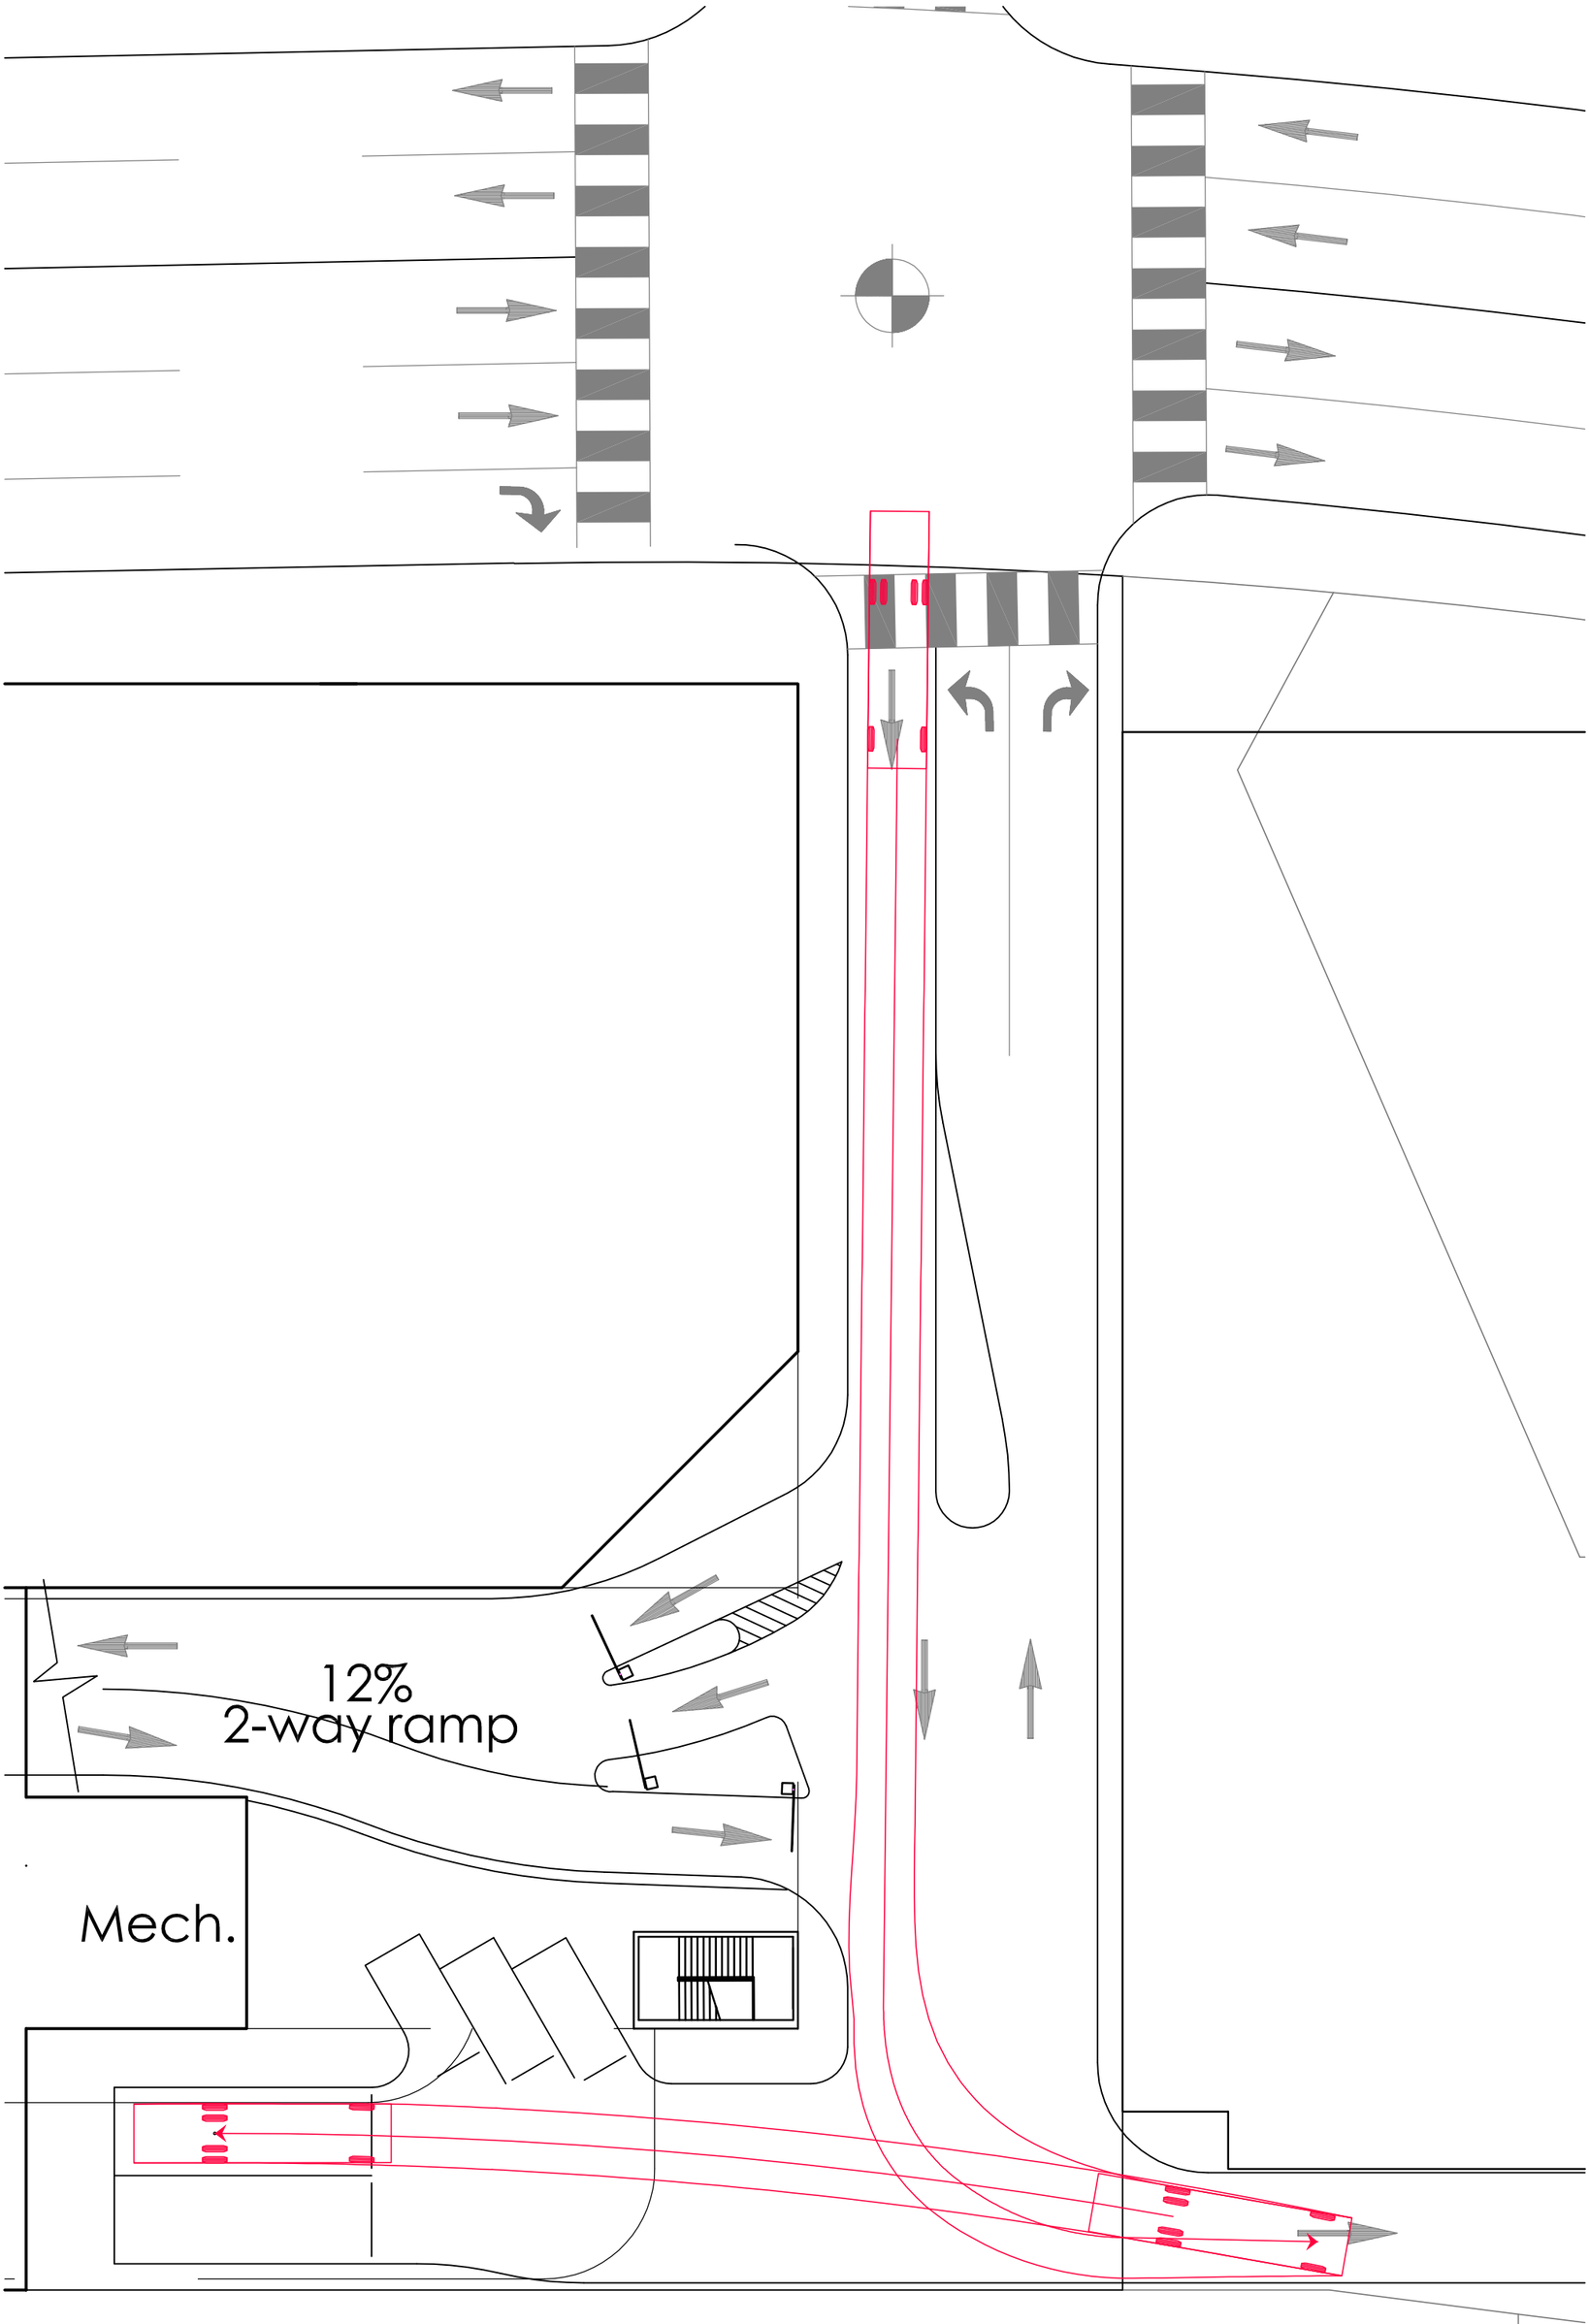

Scale: 1" = 20'

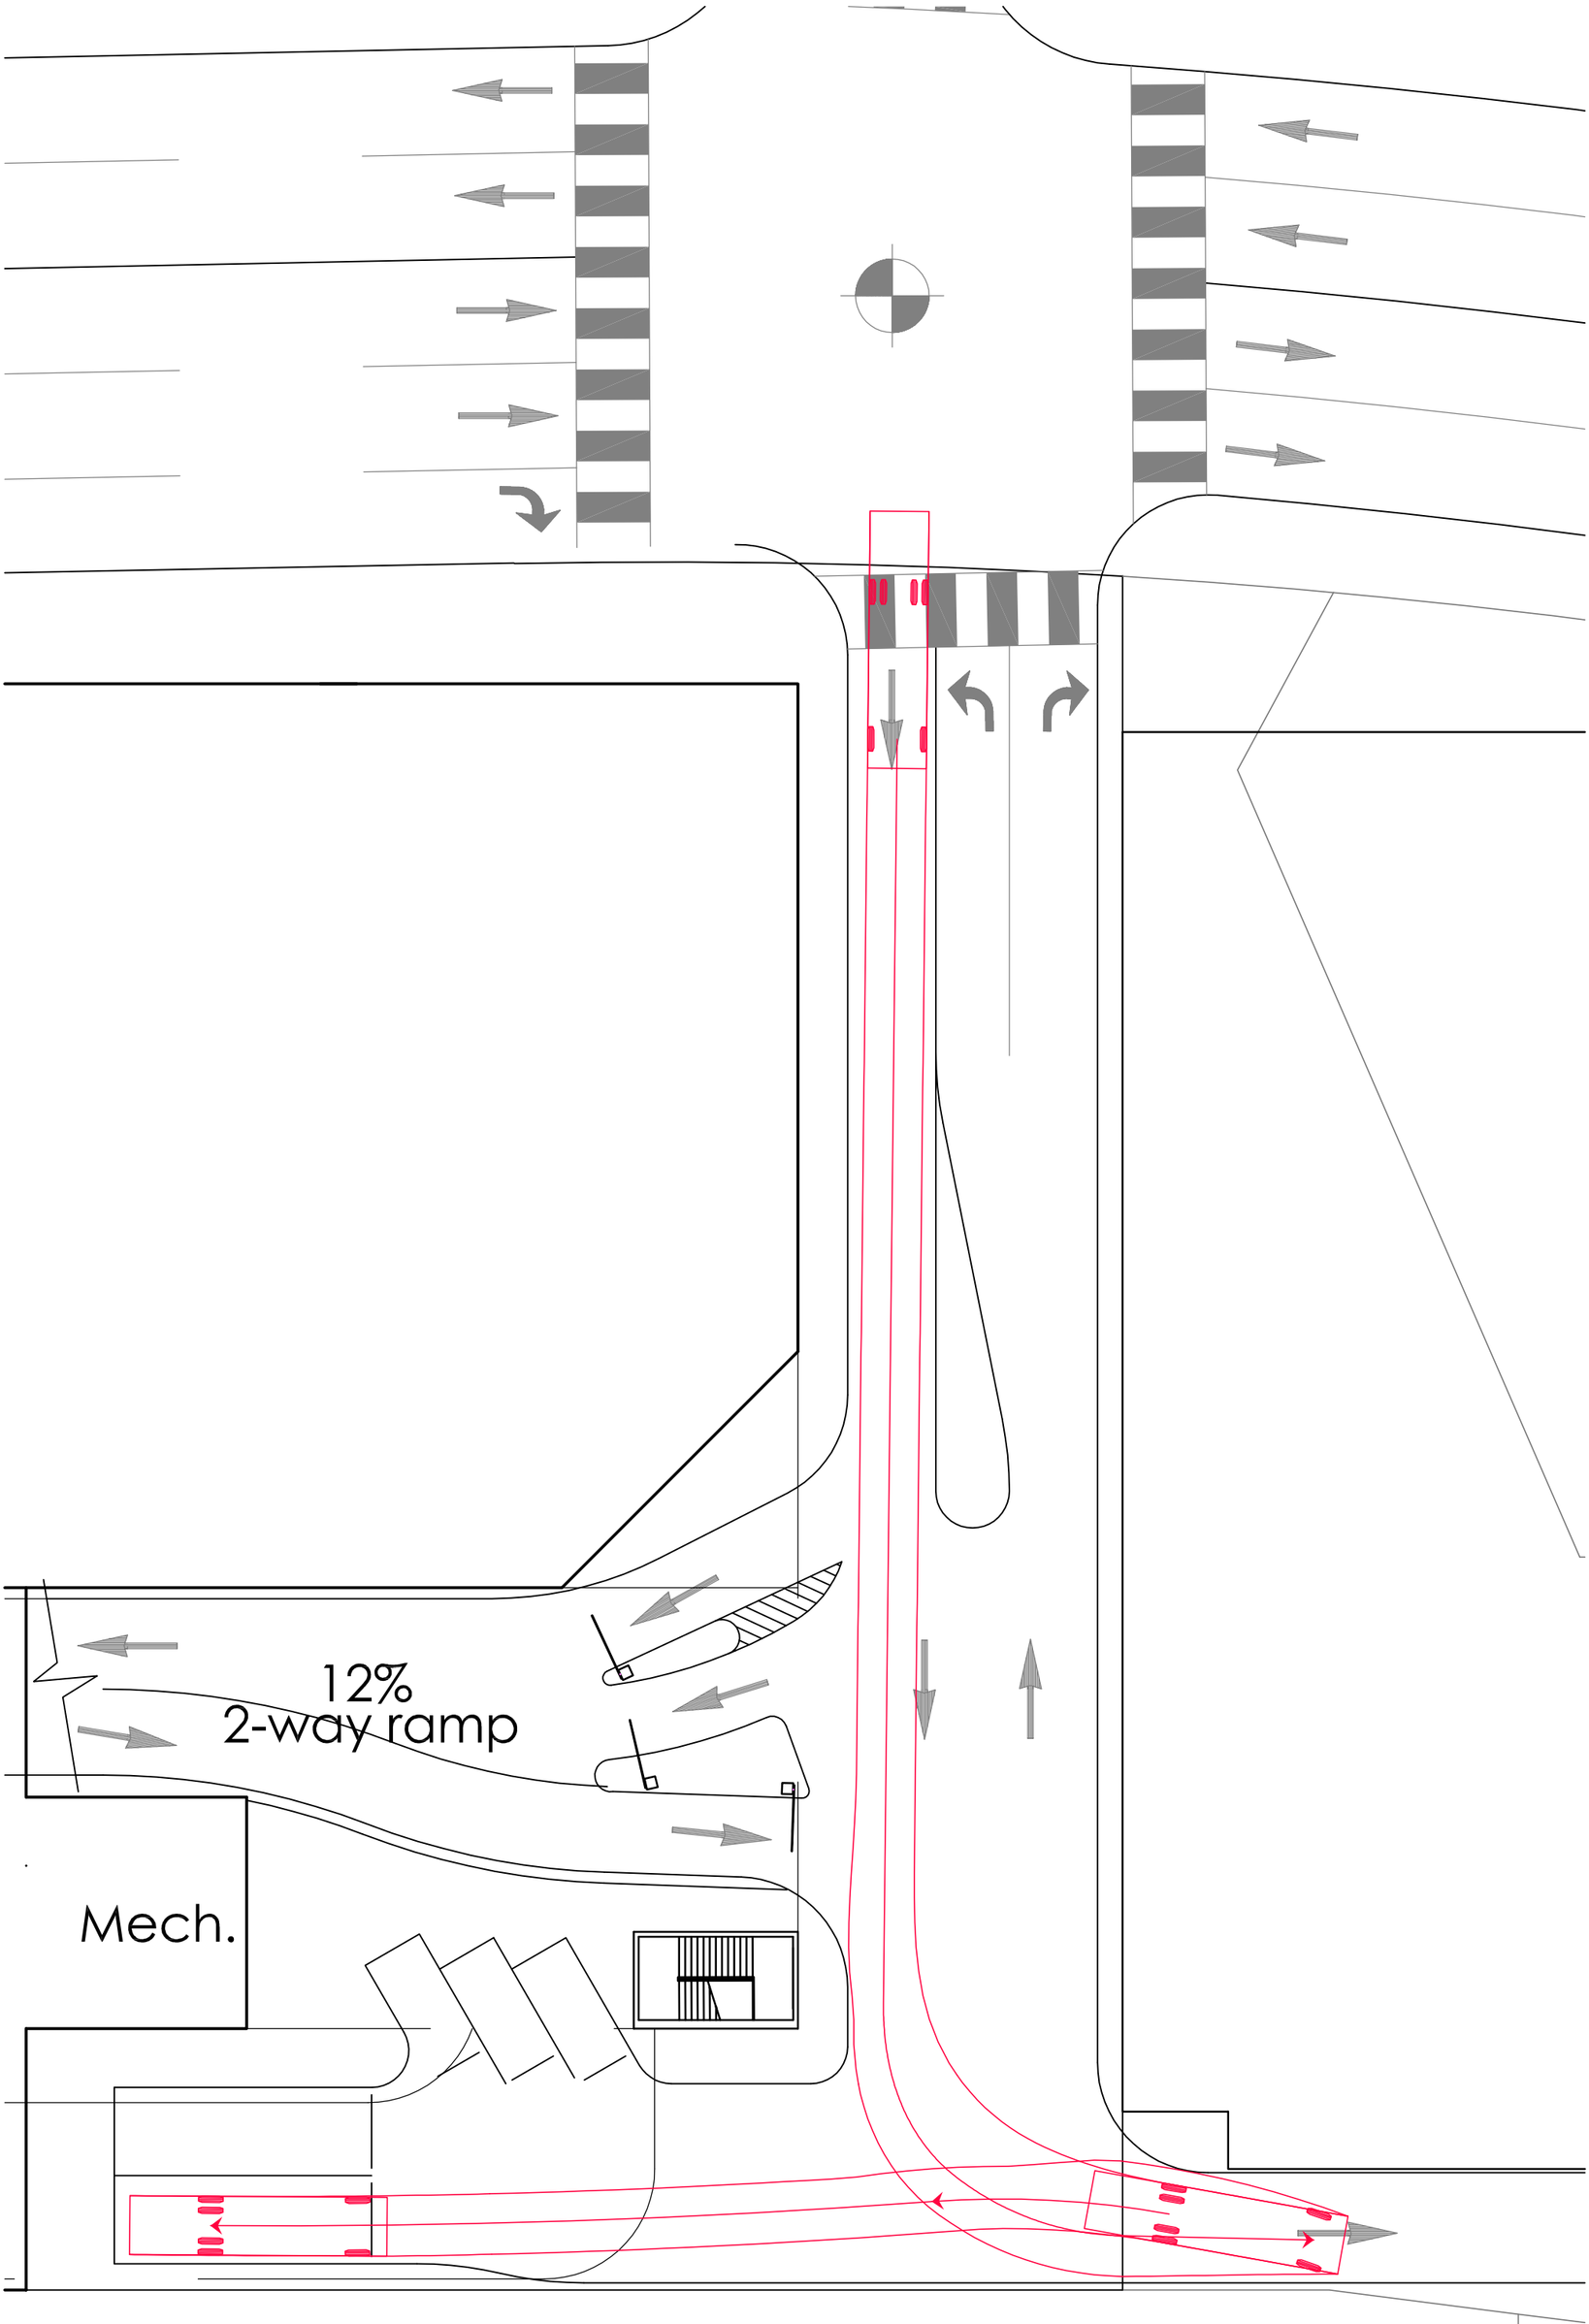

Scale: 1" = 20'