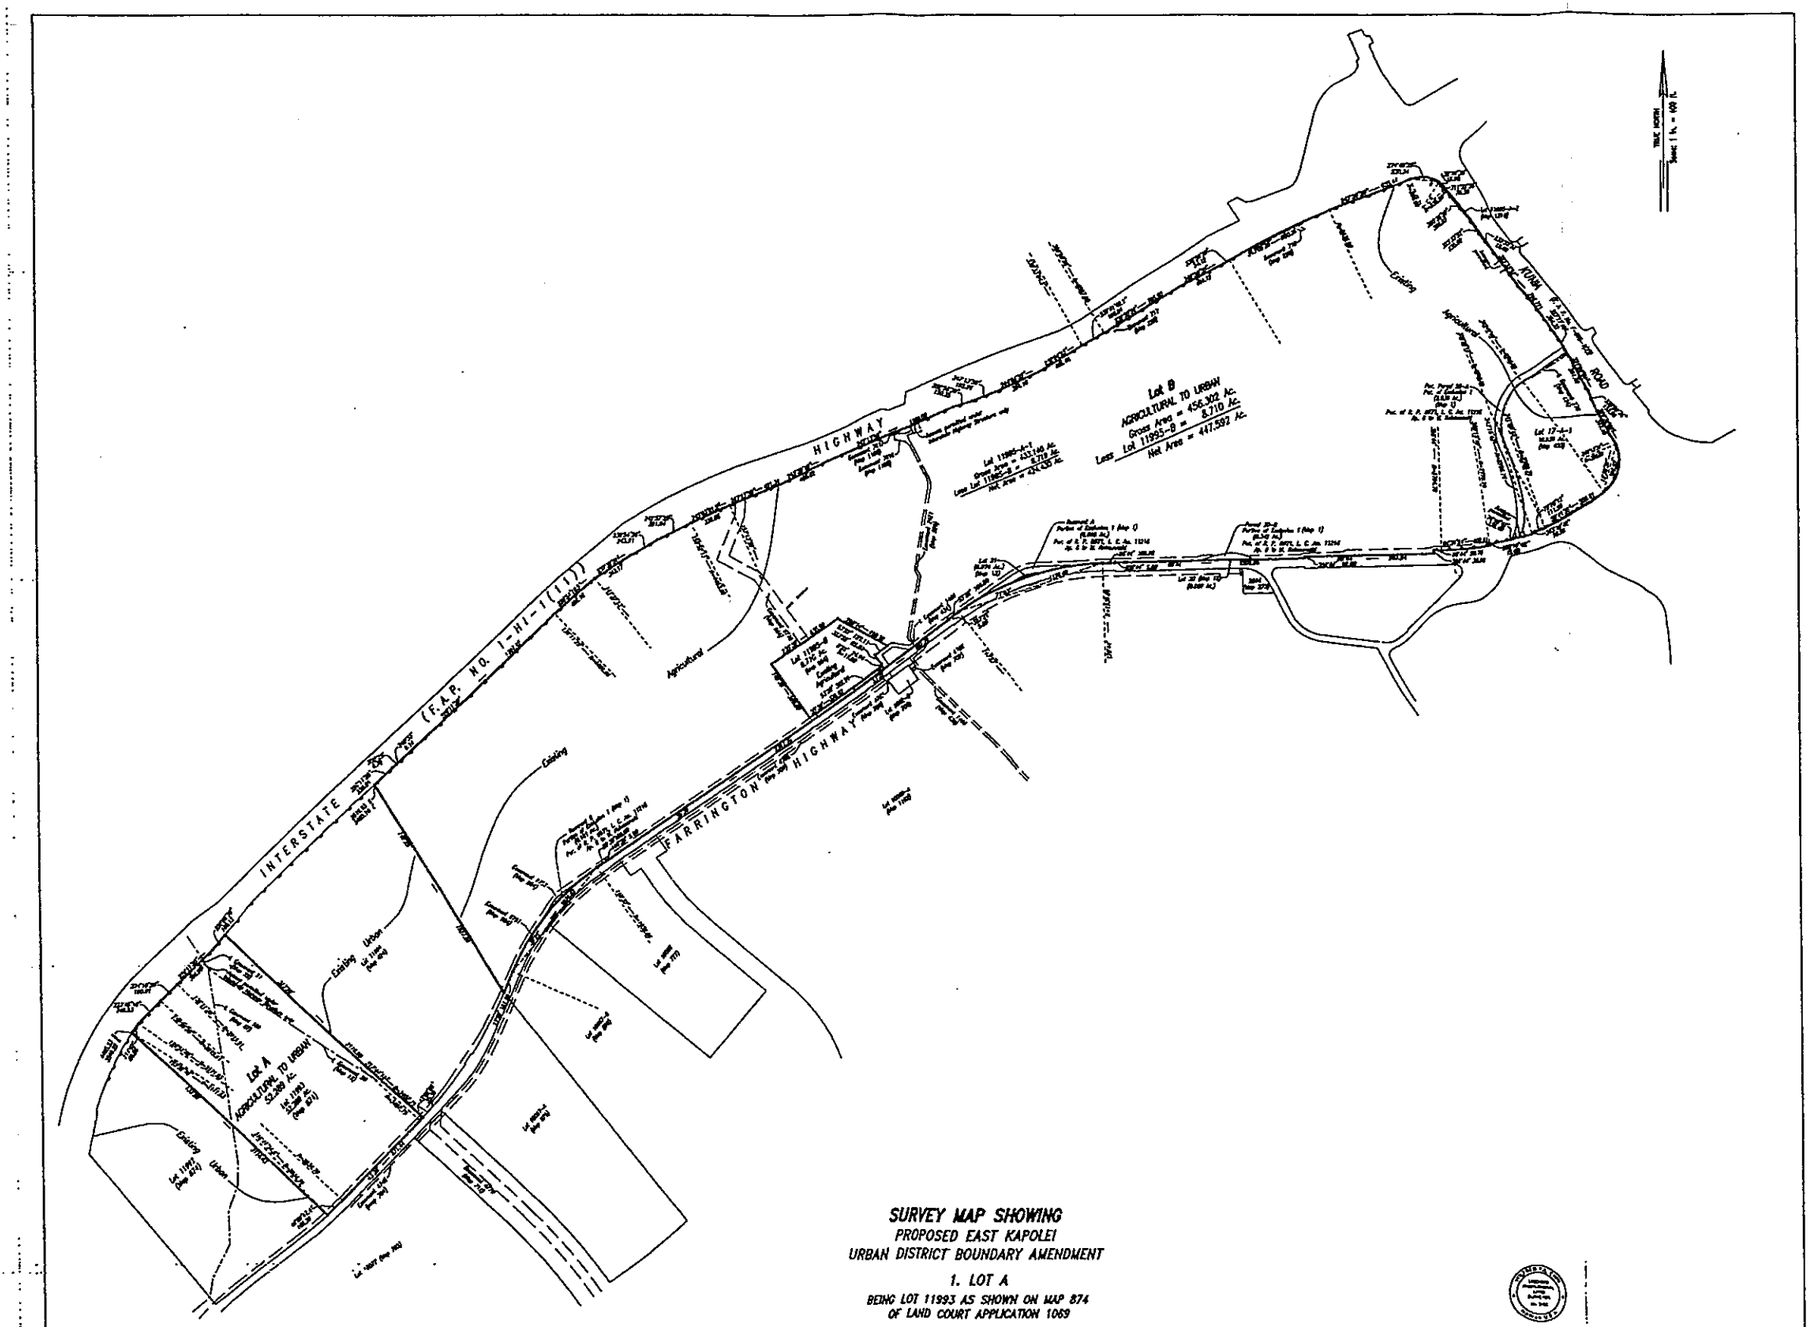

SURVEY MAP SHOWING
PROPOSED EAST KAPOLEI
URBAN DISTRICT BOUNDARY AMENDMENT

1. LOT A
BEING LOT 11993 AS SHOWN ON MAP 874
OF LAND COURT APPLICATION 1069

2. LOT B
BEING LOTS 20 AND 21 AS SHOWN ON MAP 12;
LOT 17-A-1 AS SHOWN ON MAP 423;
LOT 11995-A-1 AS SHOWN ON MAP 1210
AND PORTIONS OF EXCLUSION 1
(REMNANTS A AND B, PARCEL 30-A AND PORTION OF PARCEL 28-A)
AS SHOWN ON MAP 1
OF LAND COURT APPLICATION 1069
AT HONOLULU, EWA, OAHU, HAWAII

This work was prepared by me or under my direct supervision

By: Wilfred Y. K. Chin
Licensed Professional Land Surveyor
Certificate Number 5480
Certificate Expires 4/08

CONTROLPOINT SURVEYING, INC.

Note:
Coordinates referred to "KOPUN NEW" S.

Exhibit "4"