PROPOSED LAND USE CHANGES
AGRICULTURAL TO URBAN
Total Acreage = 271.837 Ac.

BY LOT

LOT A–1 (por.)	TMK: (3) 7–4–21:20	270.802 Ac.
LOT A–2	TMK: (3) 7–4–21:24	0.335 Ac.
LOT A–3	TMK: (3) 7–4–21:25	0.323 Ac.
LOT A–4	TMK: (3) 7–4–21:26	0.360 Ac.
LOT A–5	TMK: (3) 7–4–21:27	0.017 Ac.

Total Acreage = **271.837 Ac.**

BY INCREMENT

INCREMENT I

PARCEL 1–A (Por. LOT A–1)	128.208 Ac.
PARCEL 1–B (Por. LOT A–1)	7.187 Ac.
LOT A–2	0.335 Ac.
LOT A–3	0.323 Ac.
LOT A–4	0.360 Ac.
LOT A–5	0.017 Ac.

Increment I = **136.430 Ac.**

INCREMENT II

PARCEL 2–A (Por. LOT A–1)	115.779 Ac.
PARCEL 2–B (Por. LOT A–1)	18.446 Ac.
PARCEL 2–C (Por. LOT A–1)	1.182 Ac.

Increment II = **135.407 Ac.**

Total Acreage = **271.837 Ac.**

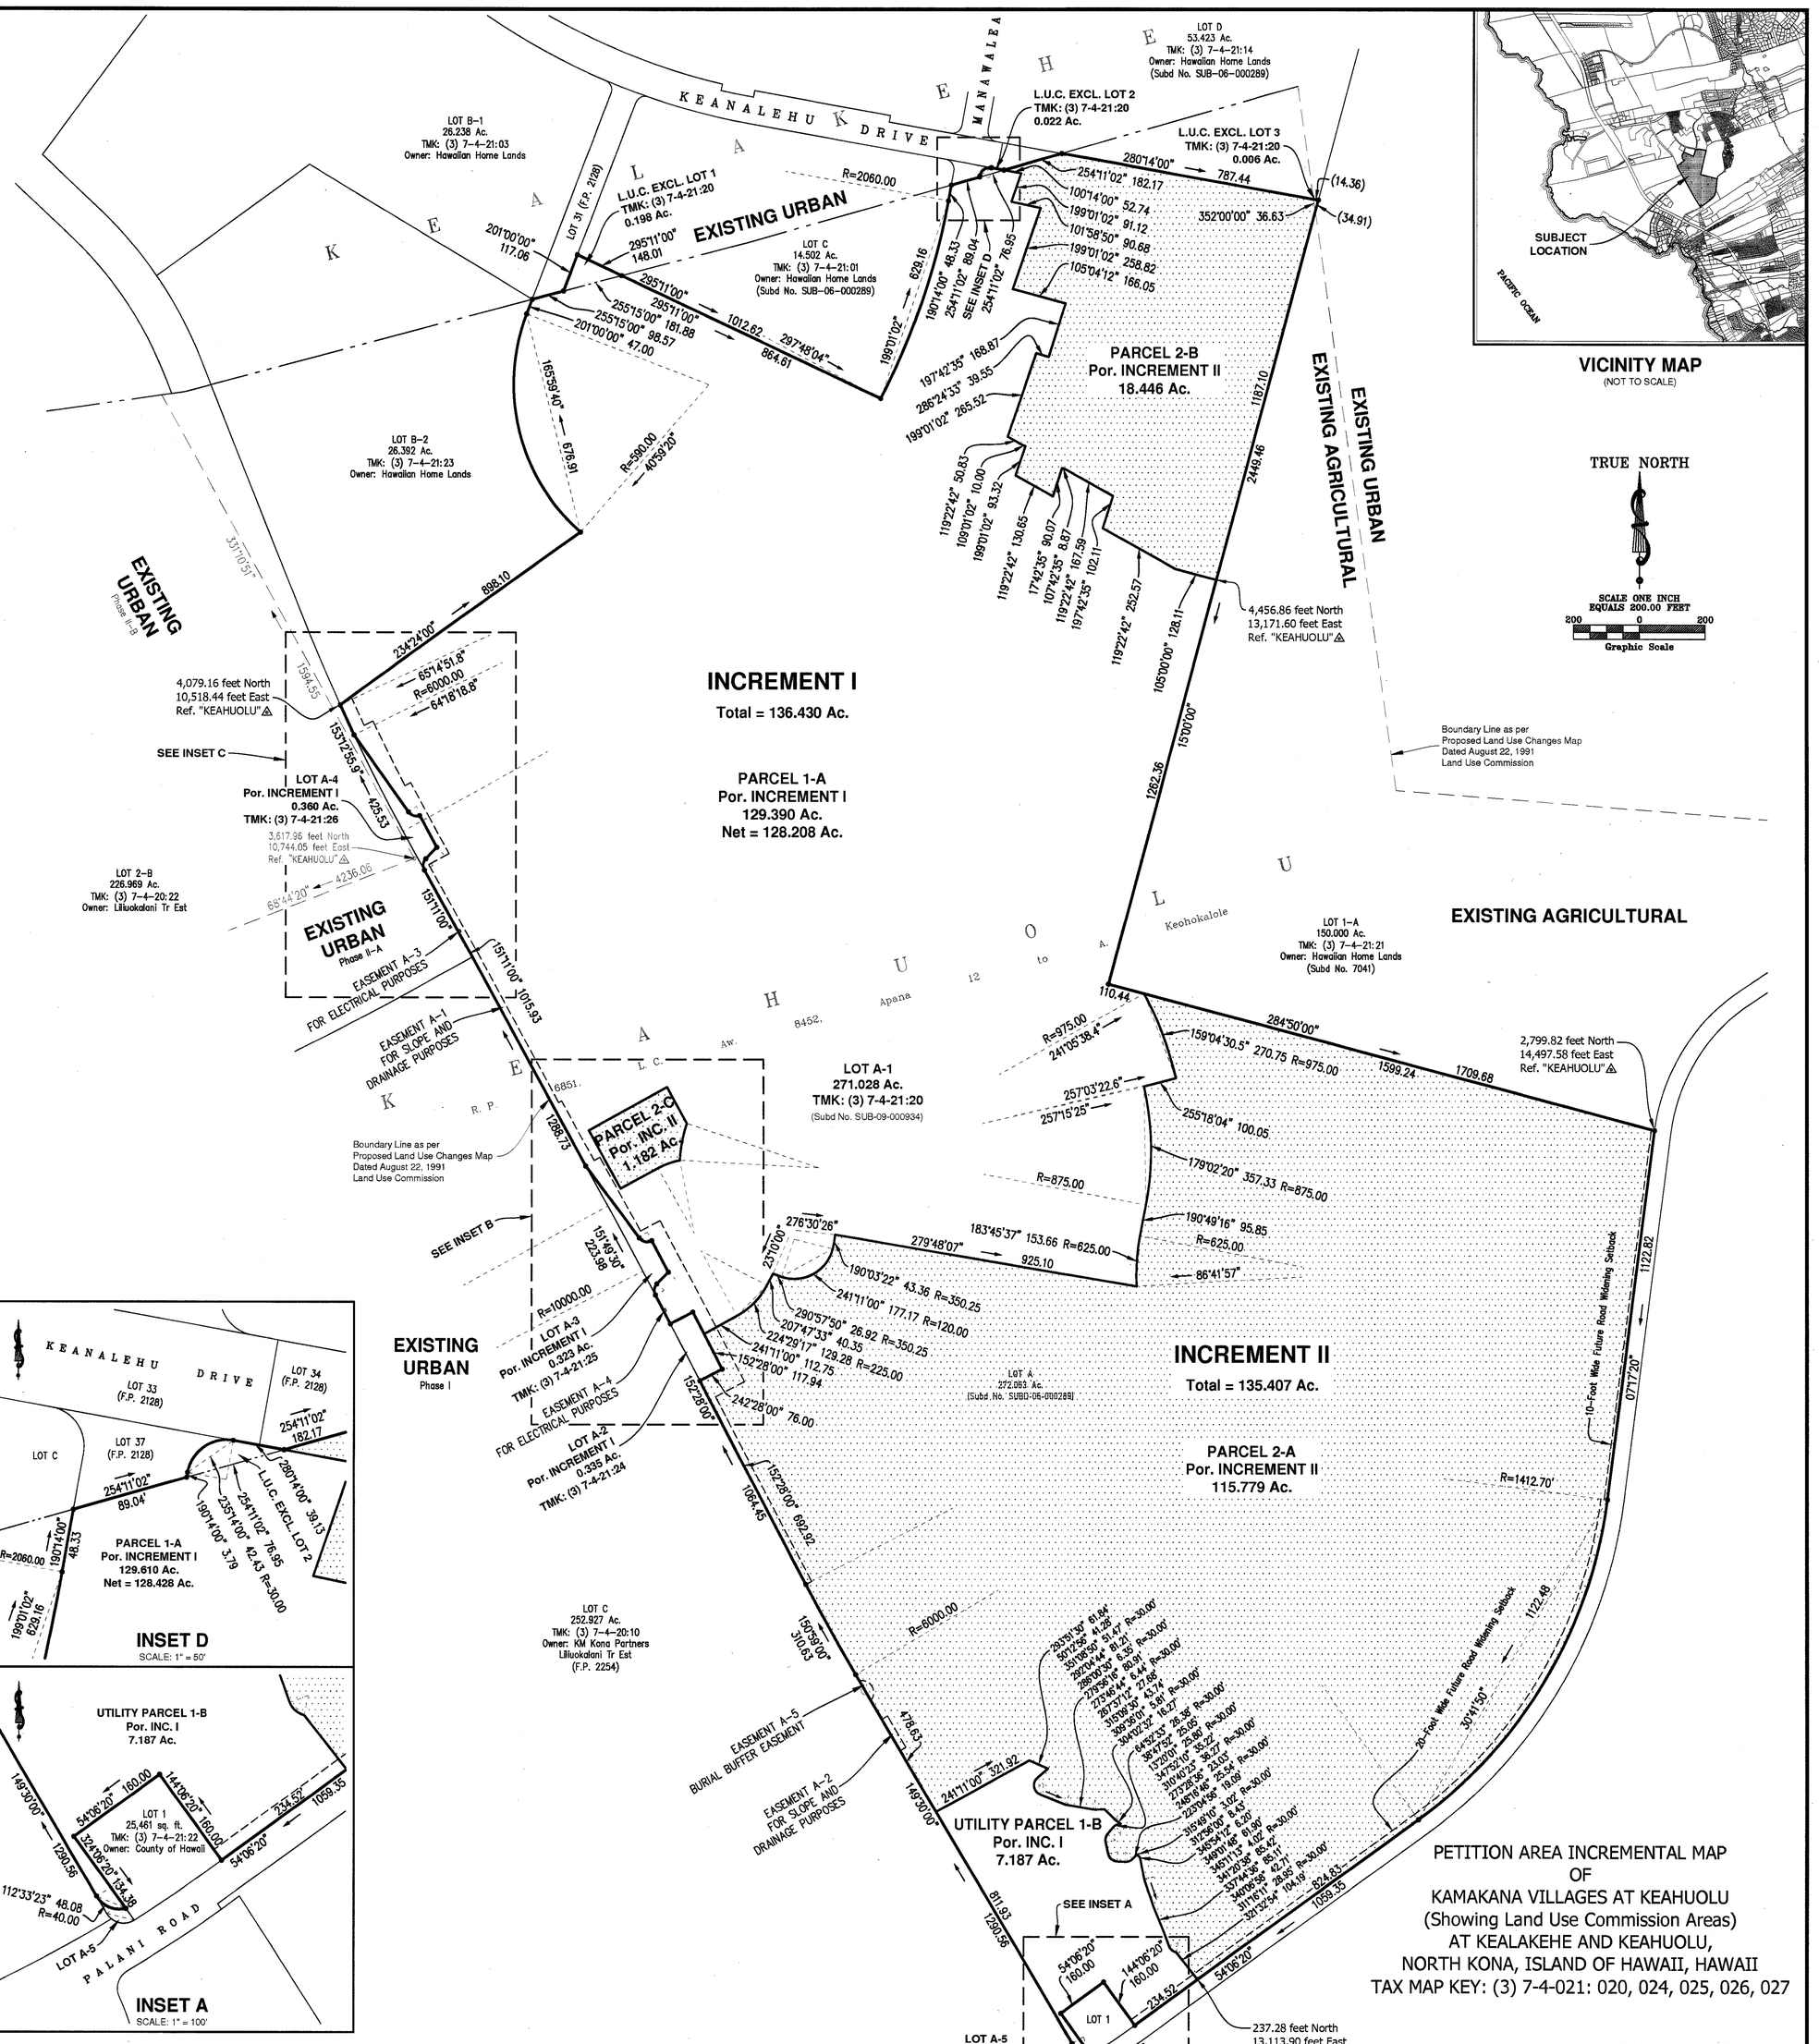

PETITION AREA INCREMENTAL MAP
OF
KAMAKANA VILLAGES AT KEAHUOLU
(Showing Land Use Commission Areas)
AT KEALAKEHE AND KEAHUOLU,
NORTH KONA, ISLAND OF HAWAII, HAWAII
TAX MAP KEY: (3) 7-4-021: 020, 024, 025, 026, 027

NOTES:

1. AZIMUTHS AND DISTANCES ARE BASED ON RECORD INFORMATION AND REFER TO GOVERNMENT SURVEY TRIANGULATION STATION "KEAHUOLU".
2. NAME(S) OF OWNER(S) OF ADJOINING PARCELS WERE TAKEN FROM COUNTY TAX RECORDS.
3. PARCELS 1–A, 1–B, 2–A, 2–B, 2–C, AND L.U.C. EXCLUSION LOTS 1 THRU 3 DO NOT REPRESENT A SUBDIVISION OF LOT A–1 IN ANY WAY. PARCEL AND LOT NAMES ARE USED FOR THE SOLE PURPOSE OF THIS INCREMENTAL AND LAND USE CHANGE MAP ONLY.

I, Thomas G. Pattison, do hereby certify that the survey map shown and platted hereon was prepared by me and/or under my direct supervision.

THOMAS G. PATTISON
LICENSED PROFESSIONAL LAND SURVEYOR
No. 10743
HAWAII U.S.A.

THOMAS G. PATTISON
Hawaii License No. 10743
March 19th, 2010

PREPARED BY:
PATTISON LAND SURVEYING, INC. 73-5618 Maiau St, Unit B104 • Kailua-Kona, HI 96740
Phone 327-9439 • Fax 327-9443 • Cell 960-4006

AFFECTING TMK: (3) 7-4-021: 020, 024, 025, 026, 027

36" x 36" BORDER