PIILANI EXHIBIT 29

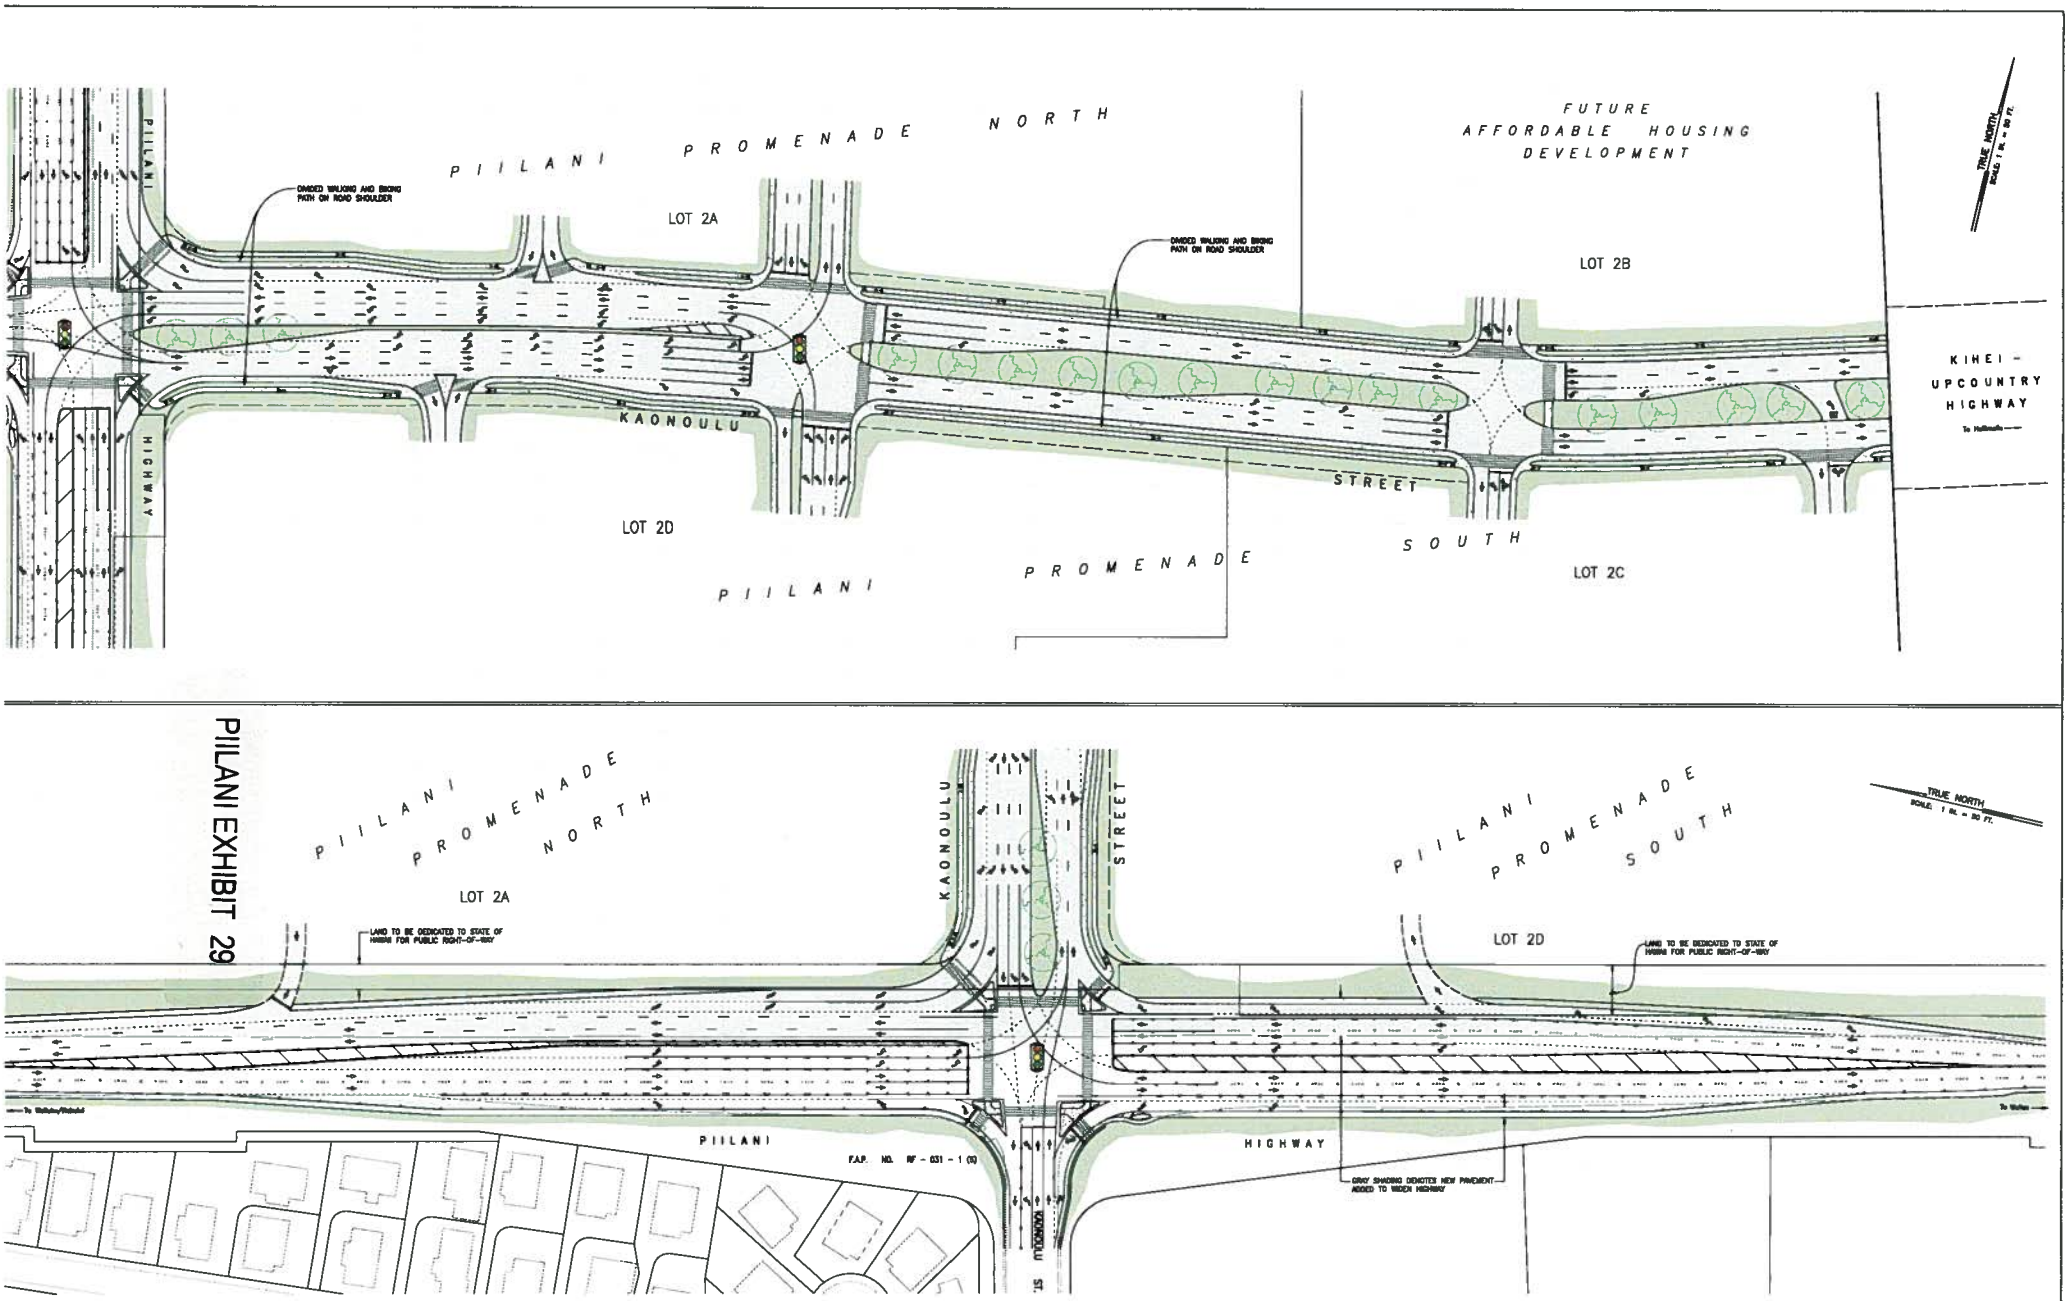

PIILANI PROMENADE SHOPPING CENTER
HIGHWAY IMPROVEMENTS

KIHEI, MAUI, HAWAII

0 50 100 150 200
SCALE: 1 IN. = 50 FT.

WARREN S. UNSON
October 8, 2012