


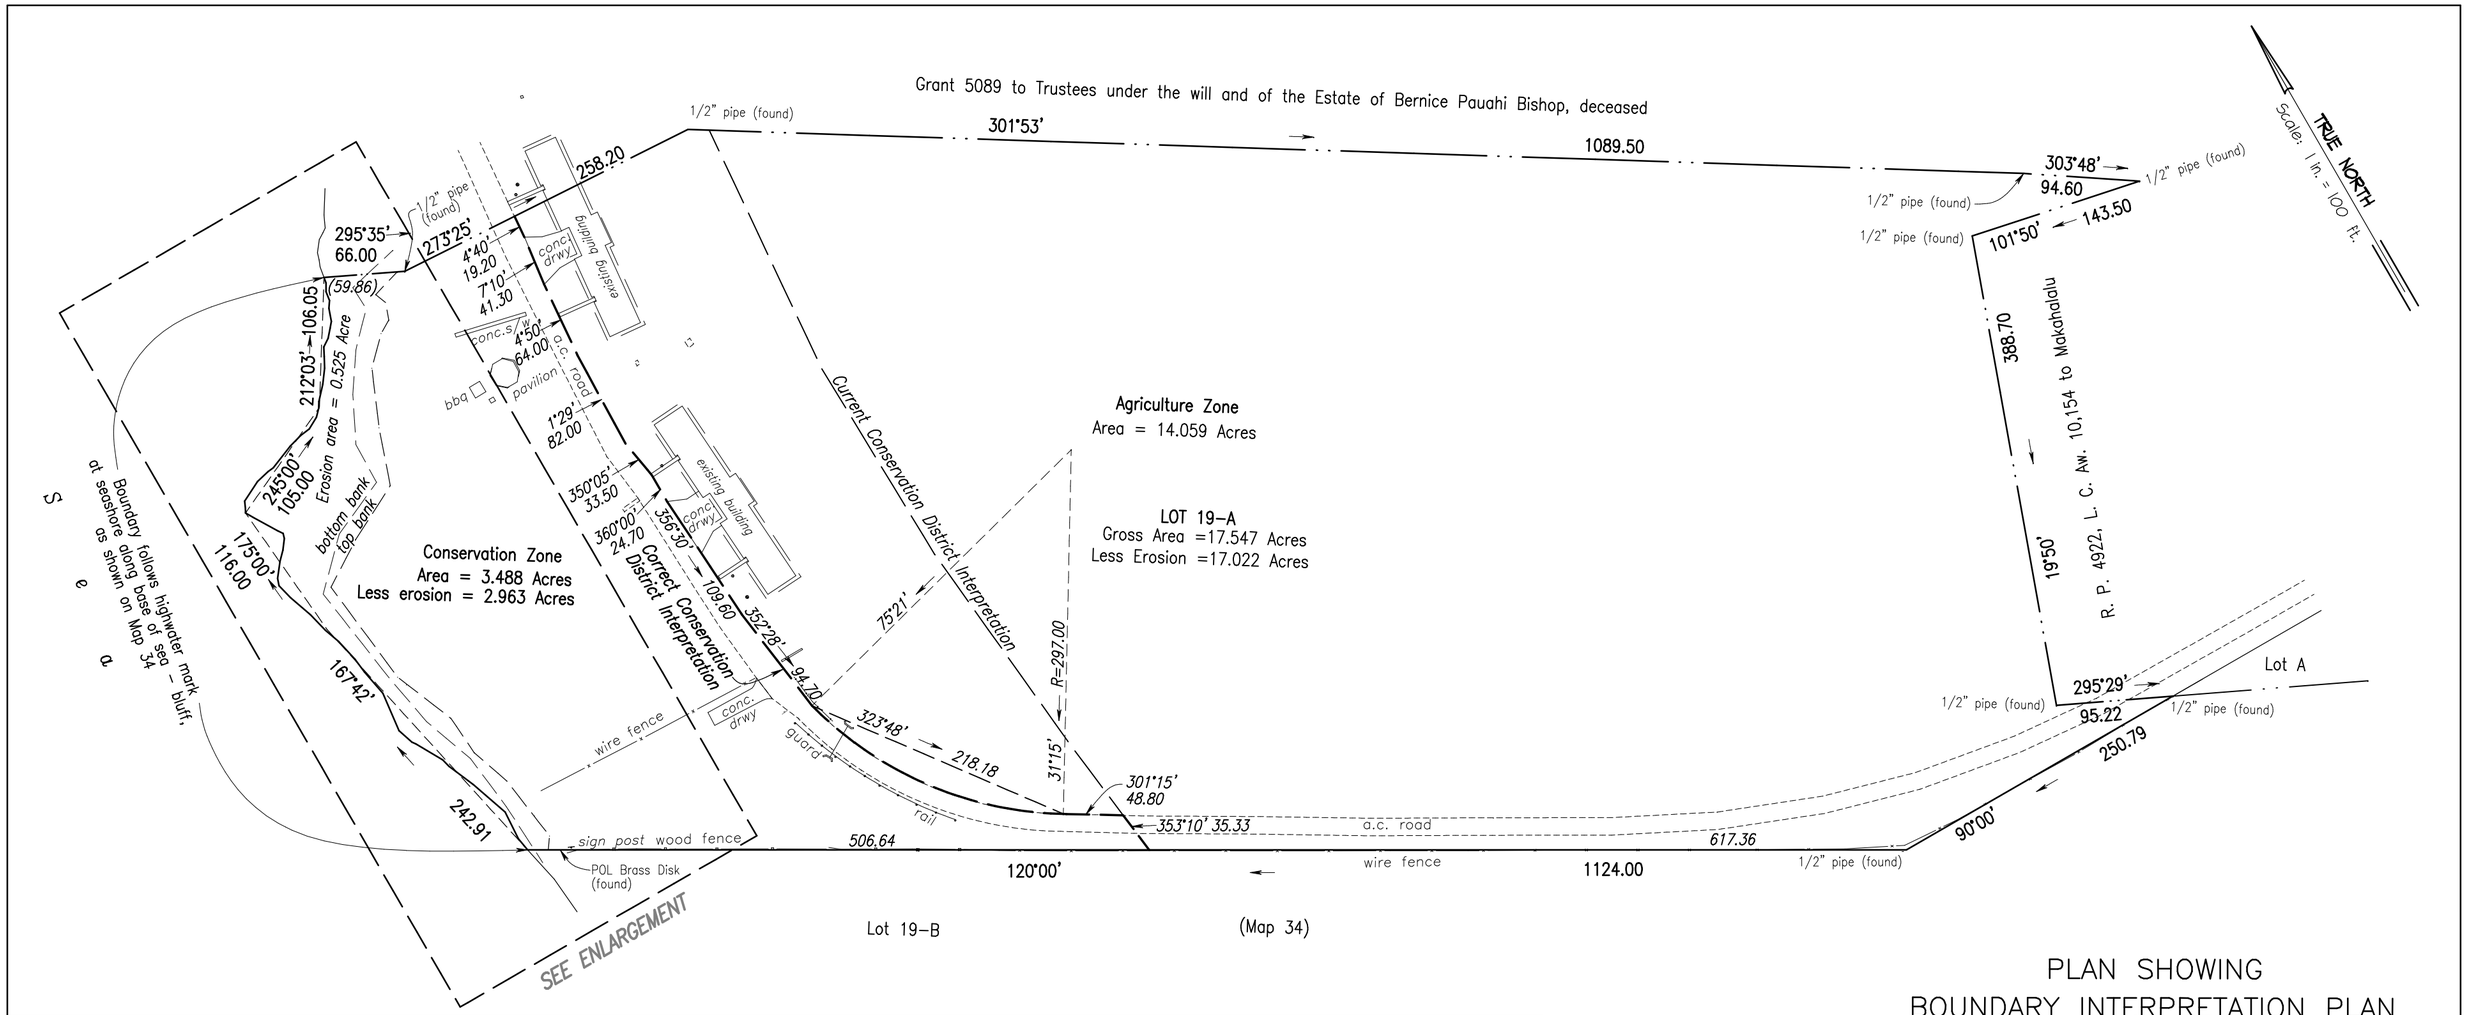


# PLAN SHOWING
# BOUNDARY INTERPRETATION PLAN
# OF LOT 19–A AS SHOWN ON MAP 34
# OF LAND COURT APPLICATION 1120

Situated at Honoipu, North Kohala,
Island of Hawaii, Hawaii

T.M.K. : (3) 5–6–01: 074

Owner: Honoipu Hideaway LLC
Address: 1001 S. Bishop Street, Suite 2685A
Honolulu, Hawaii 96813

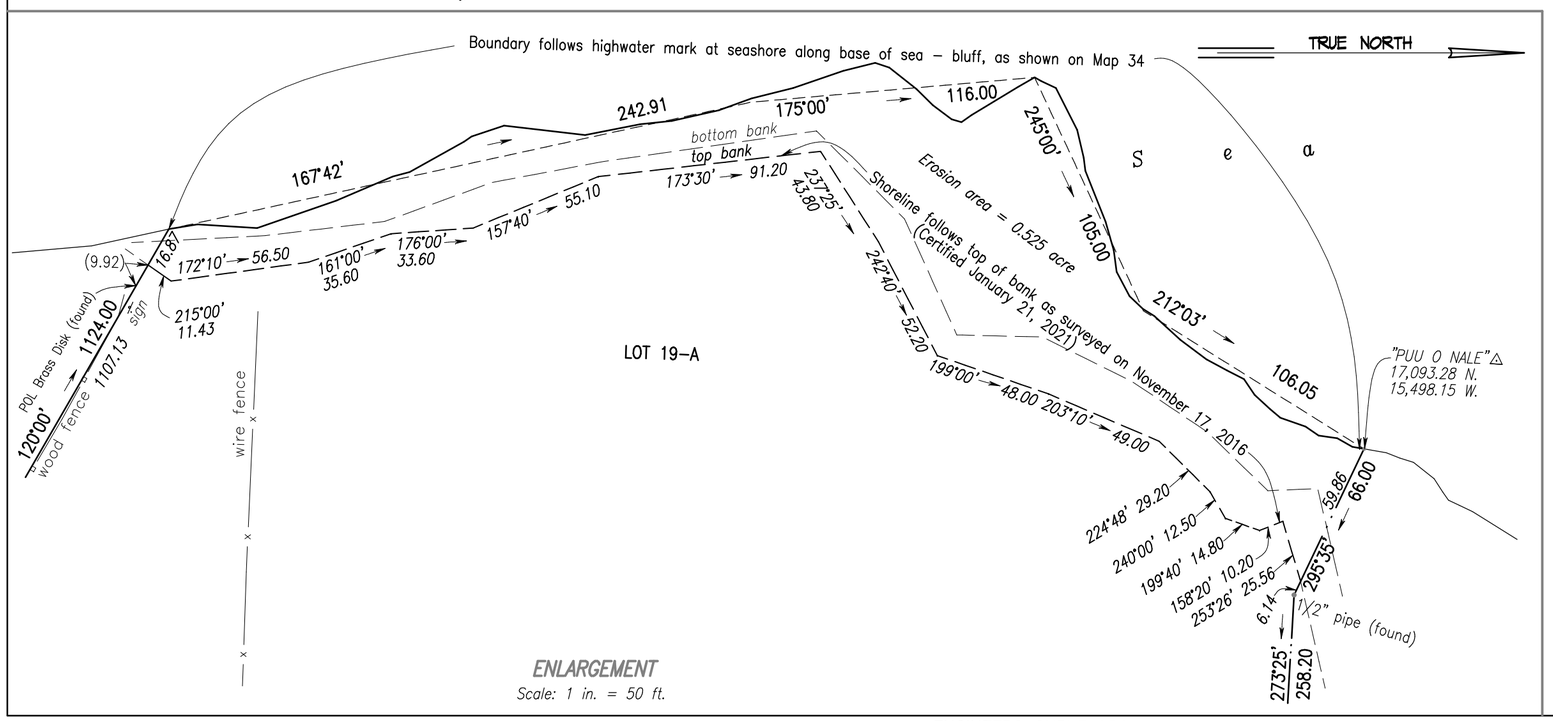RECEIVED
09/08/2021
6:28 am
STATE OF HAWAII
LAND USE COMMISSION

This work was prepared by me or
under my direct supervision.
Engineers Surveyors Hawaii, Inc.

Miles S. Horie Exiprre 4/30/22
Licensed Professional Land Surveyor
Certificate Number 10007

Honolulu, Hawaii
18–60.2

ENGINEERS SURVEYORS HAWAII, INC.
CIVIL ENGINEERS ~ LAND SURVEYORS ~ PLANNERS

1320 North School St.
July 19, 2021